




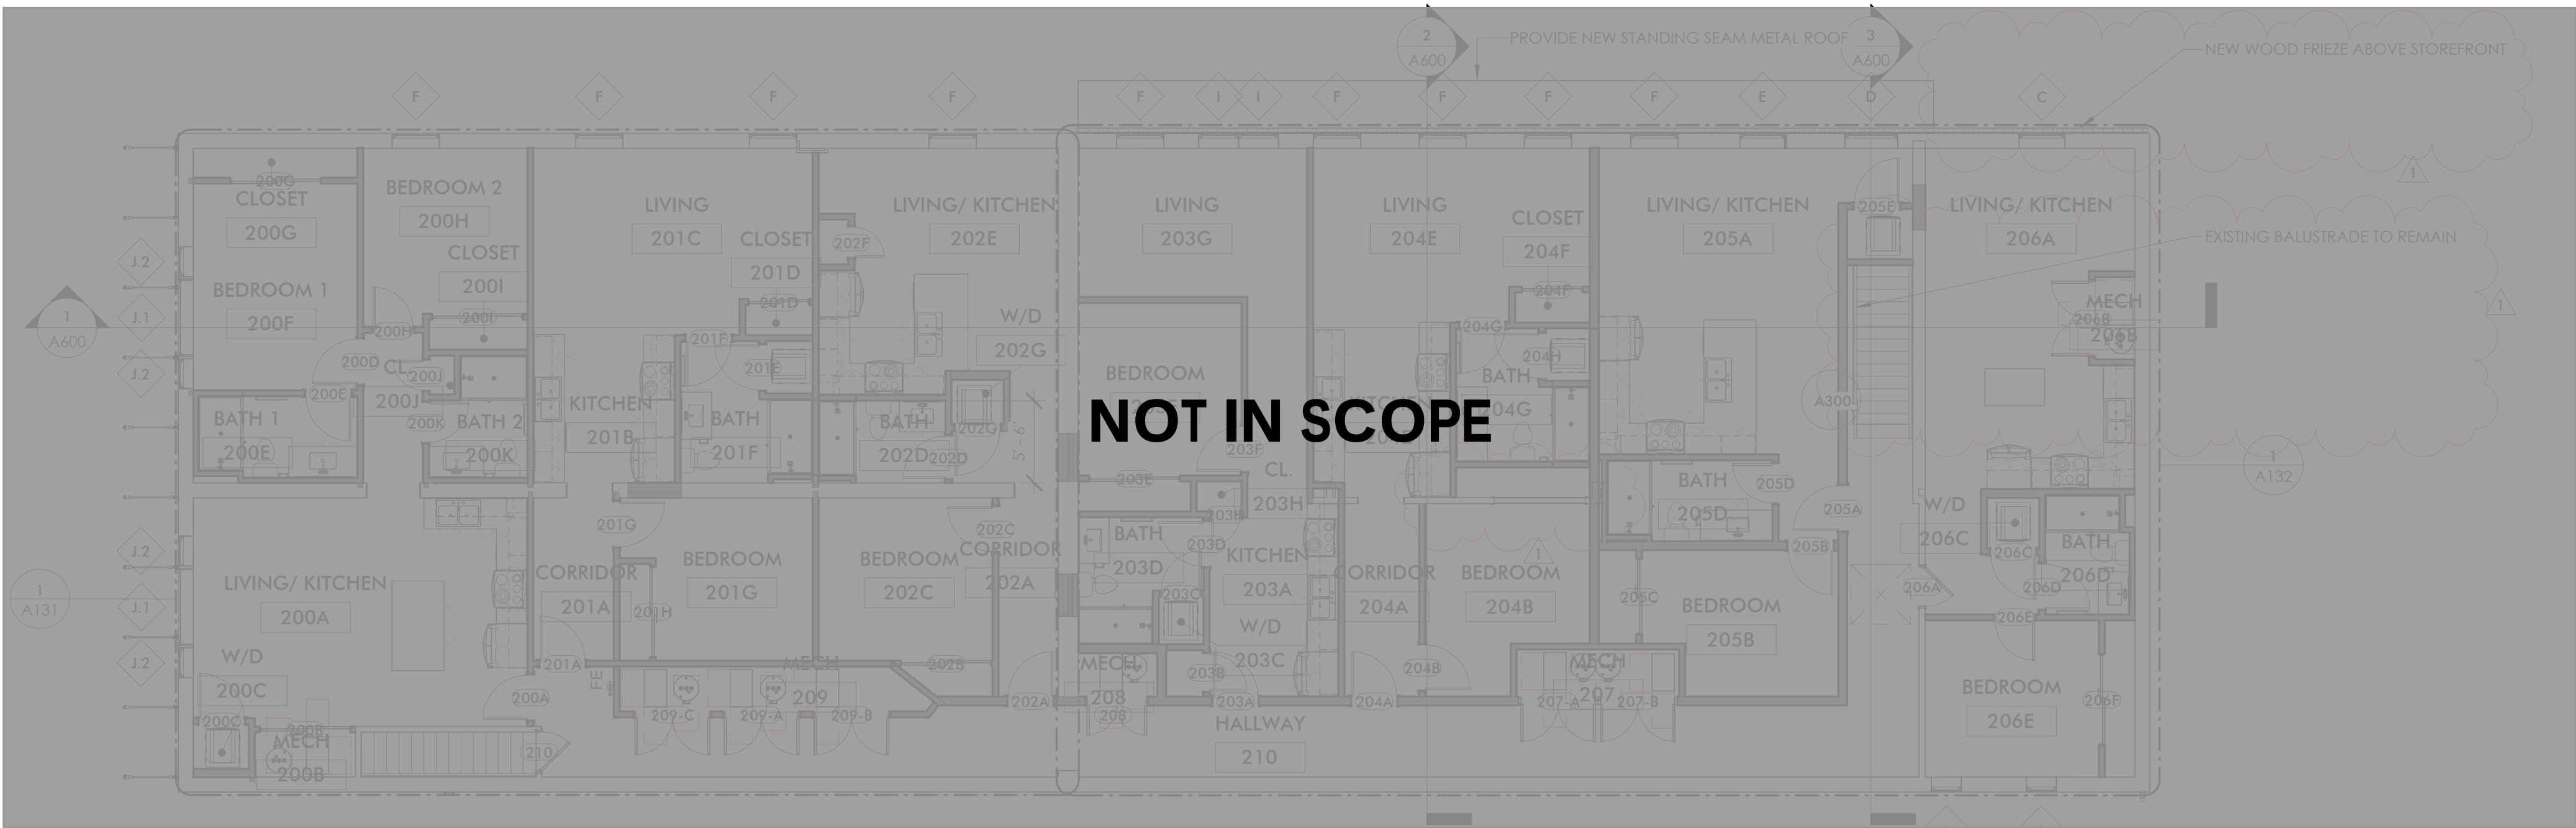

2 SECOND FLOOR PLAN
1/8" = 1'-0"

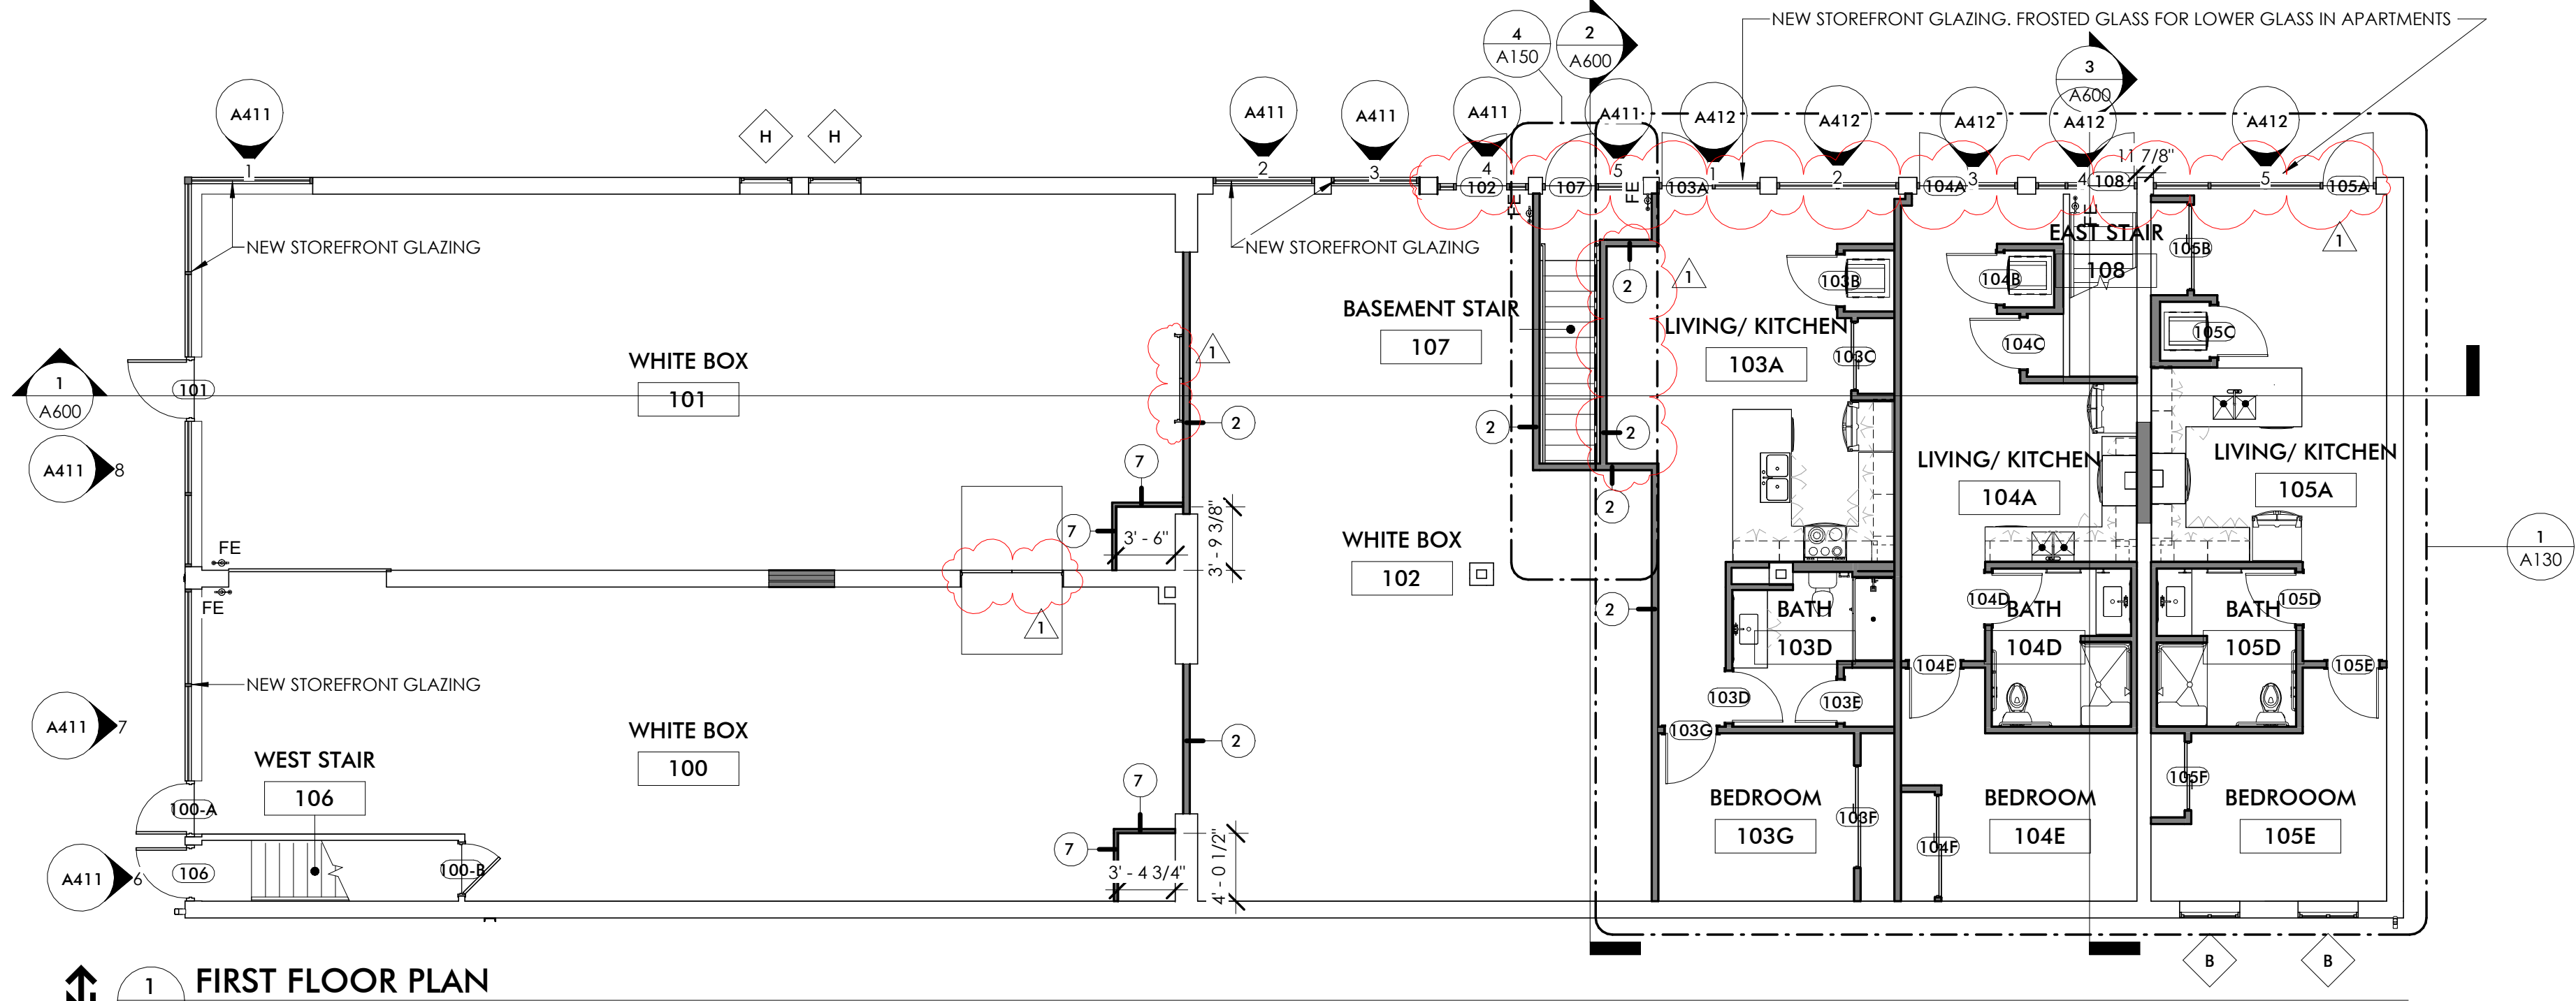

1 FIRST FLOOR PLAN
1/8" = 1'-0"

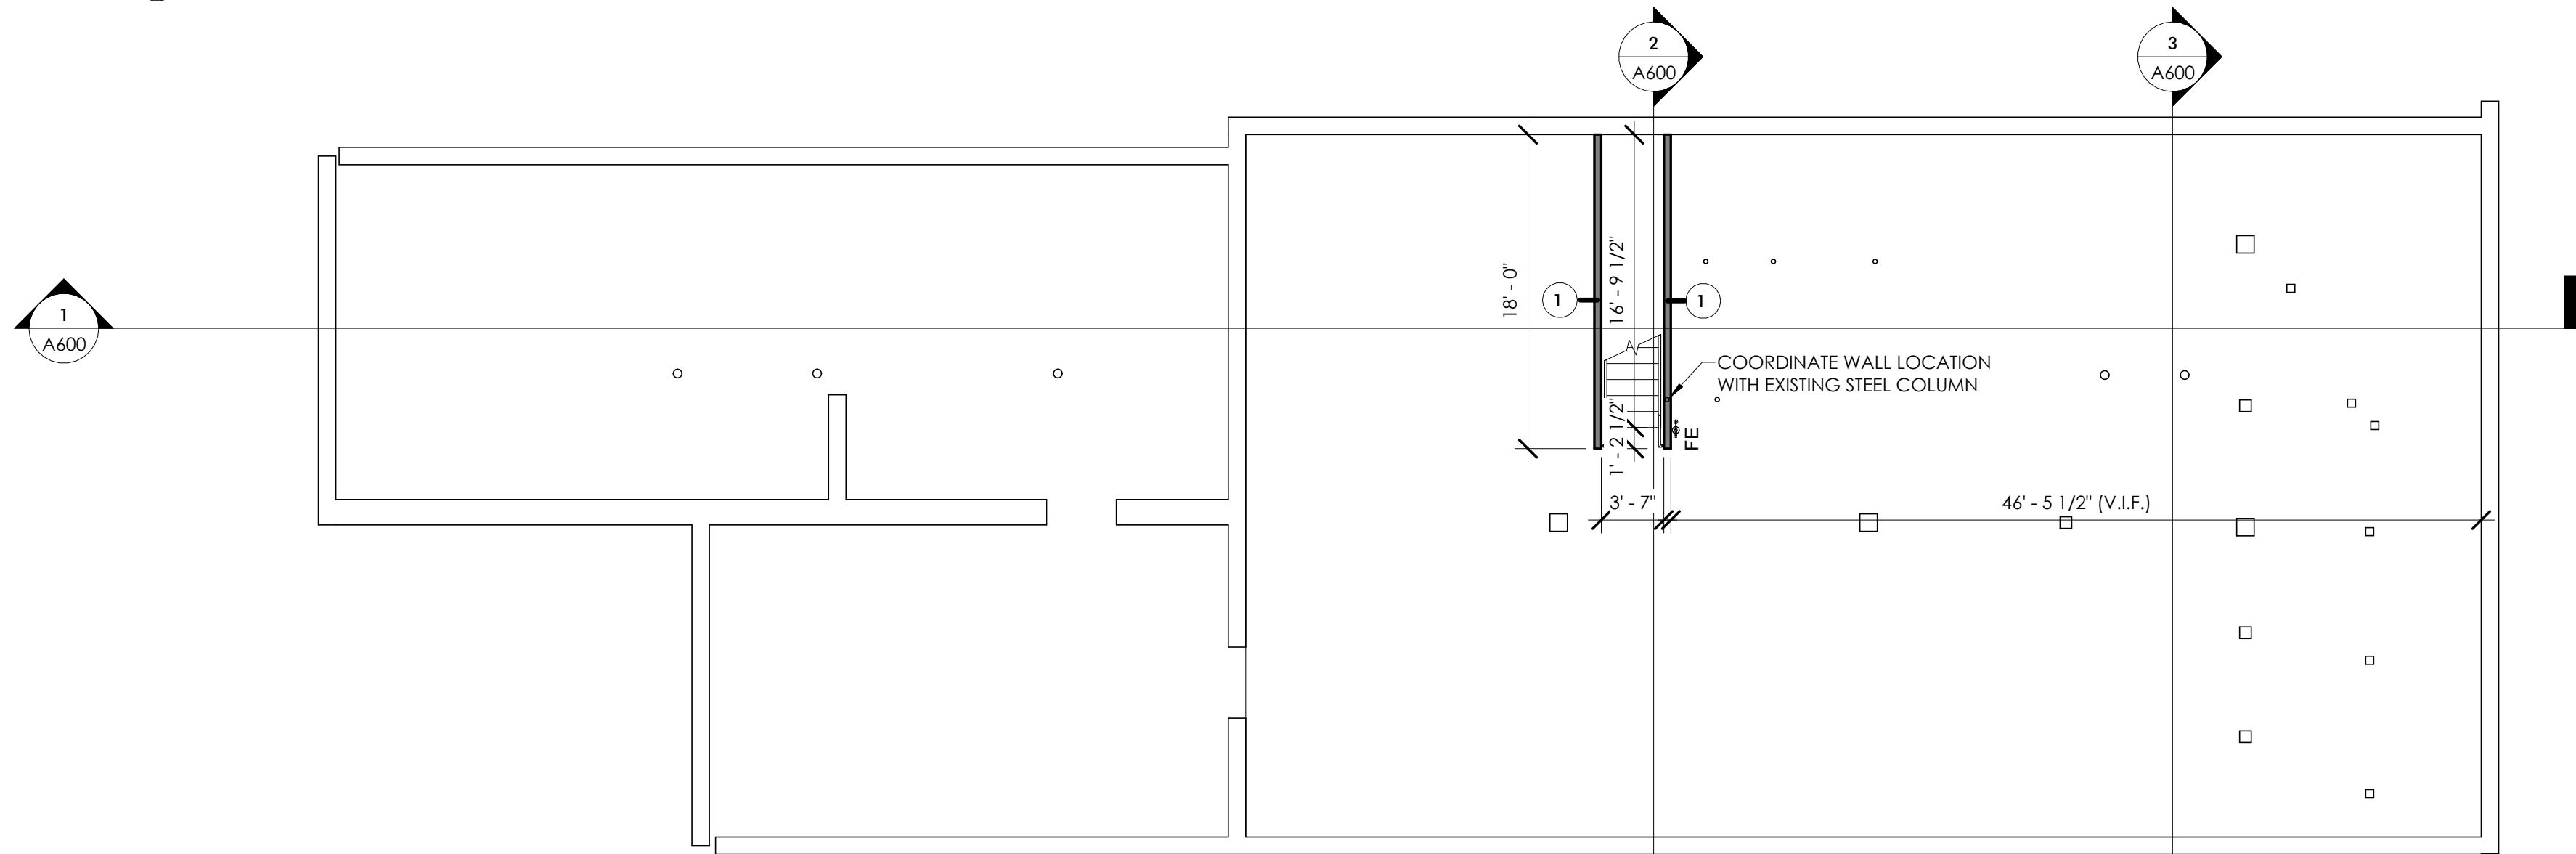

0 BASEMENT FLOOR PLAN
1/8" = 1'-0"

GENERAL NOTES

- ALL GYPSUM BOARD THROUGHOUT IS TO BE 5/8" TYPE-X AS A MINIMUM.
- ALL EXISTING INTERIOR WALLS THAT ARE TO REMAIN ARE TO BE PATCHED AS REQUIRED FROM NEW UTILITIES OR GENERAL CONSTRUCTION.
- INFILL OF EXISTING WALL OPENINGS IS TO RESULT IN FLUSH FINISHES ON BOTH SIDES OF THE WALL. UNLESS OTHERWISE NOTED, USE APPROPRIATE STUD FRAMING TO ACHIEVE DESIRED FINISH.
- INSTALL WOOD BLOCKING IN WALLS AS NECESSARY FOR INSTALLATION OF ALL CASEWORK, MIRRORS, TOWEL BARS, SHOWER CURTAIN RODS, TOILET PAPER DISPENSERS, PAPER TOWEL HOLDERS, TOILET PARTITIONS, RAILINGS, AND ANY OTHER ACCESSORIES.
- PROVIDE CEMENT BOARD IN LIEU OF GYPSUM BOARD AT ALL BATHTUB, SHOWER, AND KITCHEN LOCATIONS TO RECEIVE WALL TILE. COORDINATE WITH INTERIORS.
- DRAWINGS ESTABLISH THE DESIGN INTENT OF WORK TO BE PERFORMED. ALL PRODUCTS SHALL BE INSTALLED IN ACCORDANCE WITH THE MANUFACTURER'S RECOMMENDATIONS. ALL TRADES SHALL CAREFULLY COORDINATE WORK OF ALL OTHER TRADES. CONTRACTORS SHALL BE RESPONSIBLE FOR FIELD VERIFYING EXISTING CONDITIONS AND FOR VERIFYING THEM WITH THE CONTRACT DOCUMENTS. ANY DISCREPANCIES OR CONFLICTS SHALL BE BROUGHT TO THE IMMEDIATE ATTENTION OF THE ARCHITECT AND THE OWNER PRIOR TO FABRICATION OR INSTALLATION.
- COORDINATE SIZE AND LOCATION OF ALL EQUIPMENT SUPPORTS INCLUDING BUT NOT RESTRICTED TO CONCRETE HOUSEKEEPING PADS WITH APPROPRIATE EQUIPMENT MANUFACTURER.
- VERIFY QUANTITY, SIZE, AND LOCATION OF ALL FLOOR, ROOF, AND WALL OPENINGS FOR ALL DISCIPLINES INCLUDING BUT NOT RESTRICTED TO MECHANICAL AND ELECTRICAL WORK WITH THE APPROPRIATE TRADE. PROVIDE ALL OPENINGS SHOWN OR REQUIRED FOR THE COMPLETION OF THE WORK. PROVIDE ALL LINTELS REQUIRED FOR THESE OPENINGS PER SPECIFICATIONS.
- VERIFY QUANTITY, SIZE, AND LOCATION OF ALL FLOOR, ROOF, AND WALL OPENINGS FOR ALL DISCIPLINES INCLUDING BUT NOT RESTRICTED TO MECHANICAL AND ELECTRICAL WORK WITH THE APPROPRIATE TRADE.
- DIMENSIONS PRECEDED BY +/- SHOULD BE REVIEWED AND ALL NECESSARY ADJUSTMENTS MADE PRIOR TO FABRICATION AND/OR INSTALLATION OF AFFECTED WORK. NOTIFY ARCHITECT'S REPRESENTATIVE IF DISCREPANCIES ARISE BEFORE PROCEEDING WITH THE WORK.
- BATHROOM MIRRORS AND LIGHT FIXTURES ABOVE VANITIES SHALL BE CENTERED ON THE SINKS.



ARCHITECT
Driven Design Studio PLLC
117 West Michigan Avenue
Battle Creek, MI 49017
(269) 753-8040
cody@drivendesignstudio.com

THIS DOCUMENT IS THE EXCLUSIVE PROPERTY OF DRIVEN DESIGN. THE DOCUMENT & THE INFORMATION IT CONTAINS MAY NOT BE REPRODUCED OR USED FOR OTHER THAN THE SPECIFIC PROJECT FOR WHICH IT WAS PREPARED WITHOUT THE EXPLICIT CONSENT OF DRIVEN DESIGN.

PROJECT NAME
101 S MAIN EVART
PROJECT ADDRESS
101 S. MAIN ST. EVART, MI
CLIENT

ISSUE
CONSTRUCTION DOCUMENTS

REVISION

DRAWN BY CMN
DATE 12/2/2025 1:09:33 PM
SCALE As indicated
STAMP

PROJECT NUMBER
2025.072

NEW FLOOR PLANS

A120