

THIS DOCUMENT IS THE EXCLUSIVE
PROPERTY OF DRIVEN DESIGN. THE
DOCUMENT & THE INFORMATION IT
CONTAINS MAY NOT BE REPRODUCED
OR USED FOR OTHER THAN THE
SPECIFIC PROJECT FOR WHICH IT WAS
PREPARED WITHOUT THE EXPLICIT
CONSENT OF DRIVEN DESIGN.

PROJECT NAME
101 S MAIN EVART
PROJECT ADDRESS
101 S. MAIN ST. EVART, MI
CLIENT


ISSUE
CONSTRUCTION DOCUMENTS

REVISION

DRAWN BY Author
DATE 12/2/2025 11:54:50 AM
SCALE 3/8" = 1'-0"
STAMP

PROJECT NUMBER
2025.072
ENLARGED FLOOR PLANS

A130

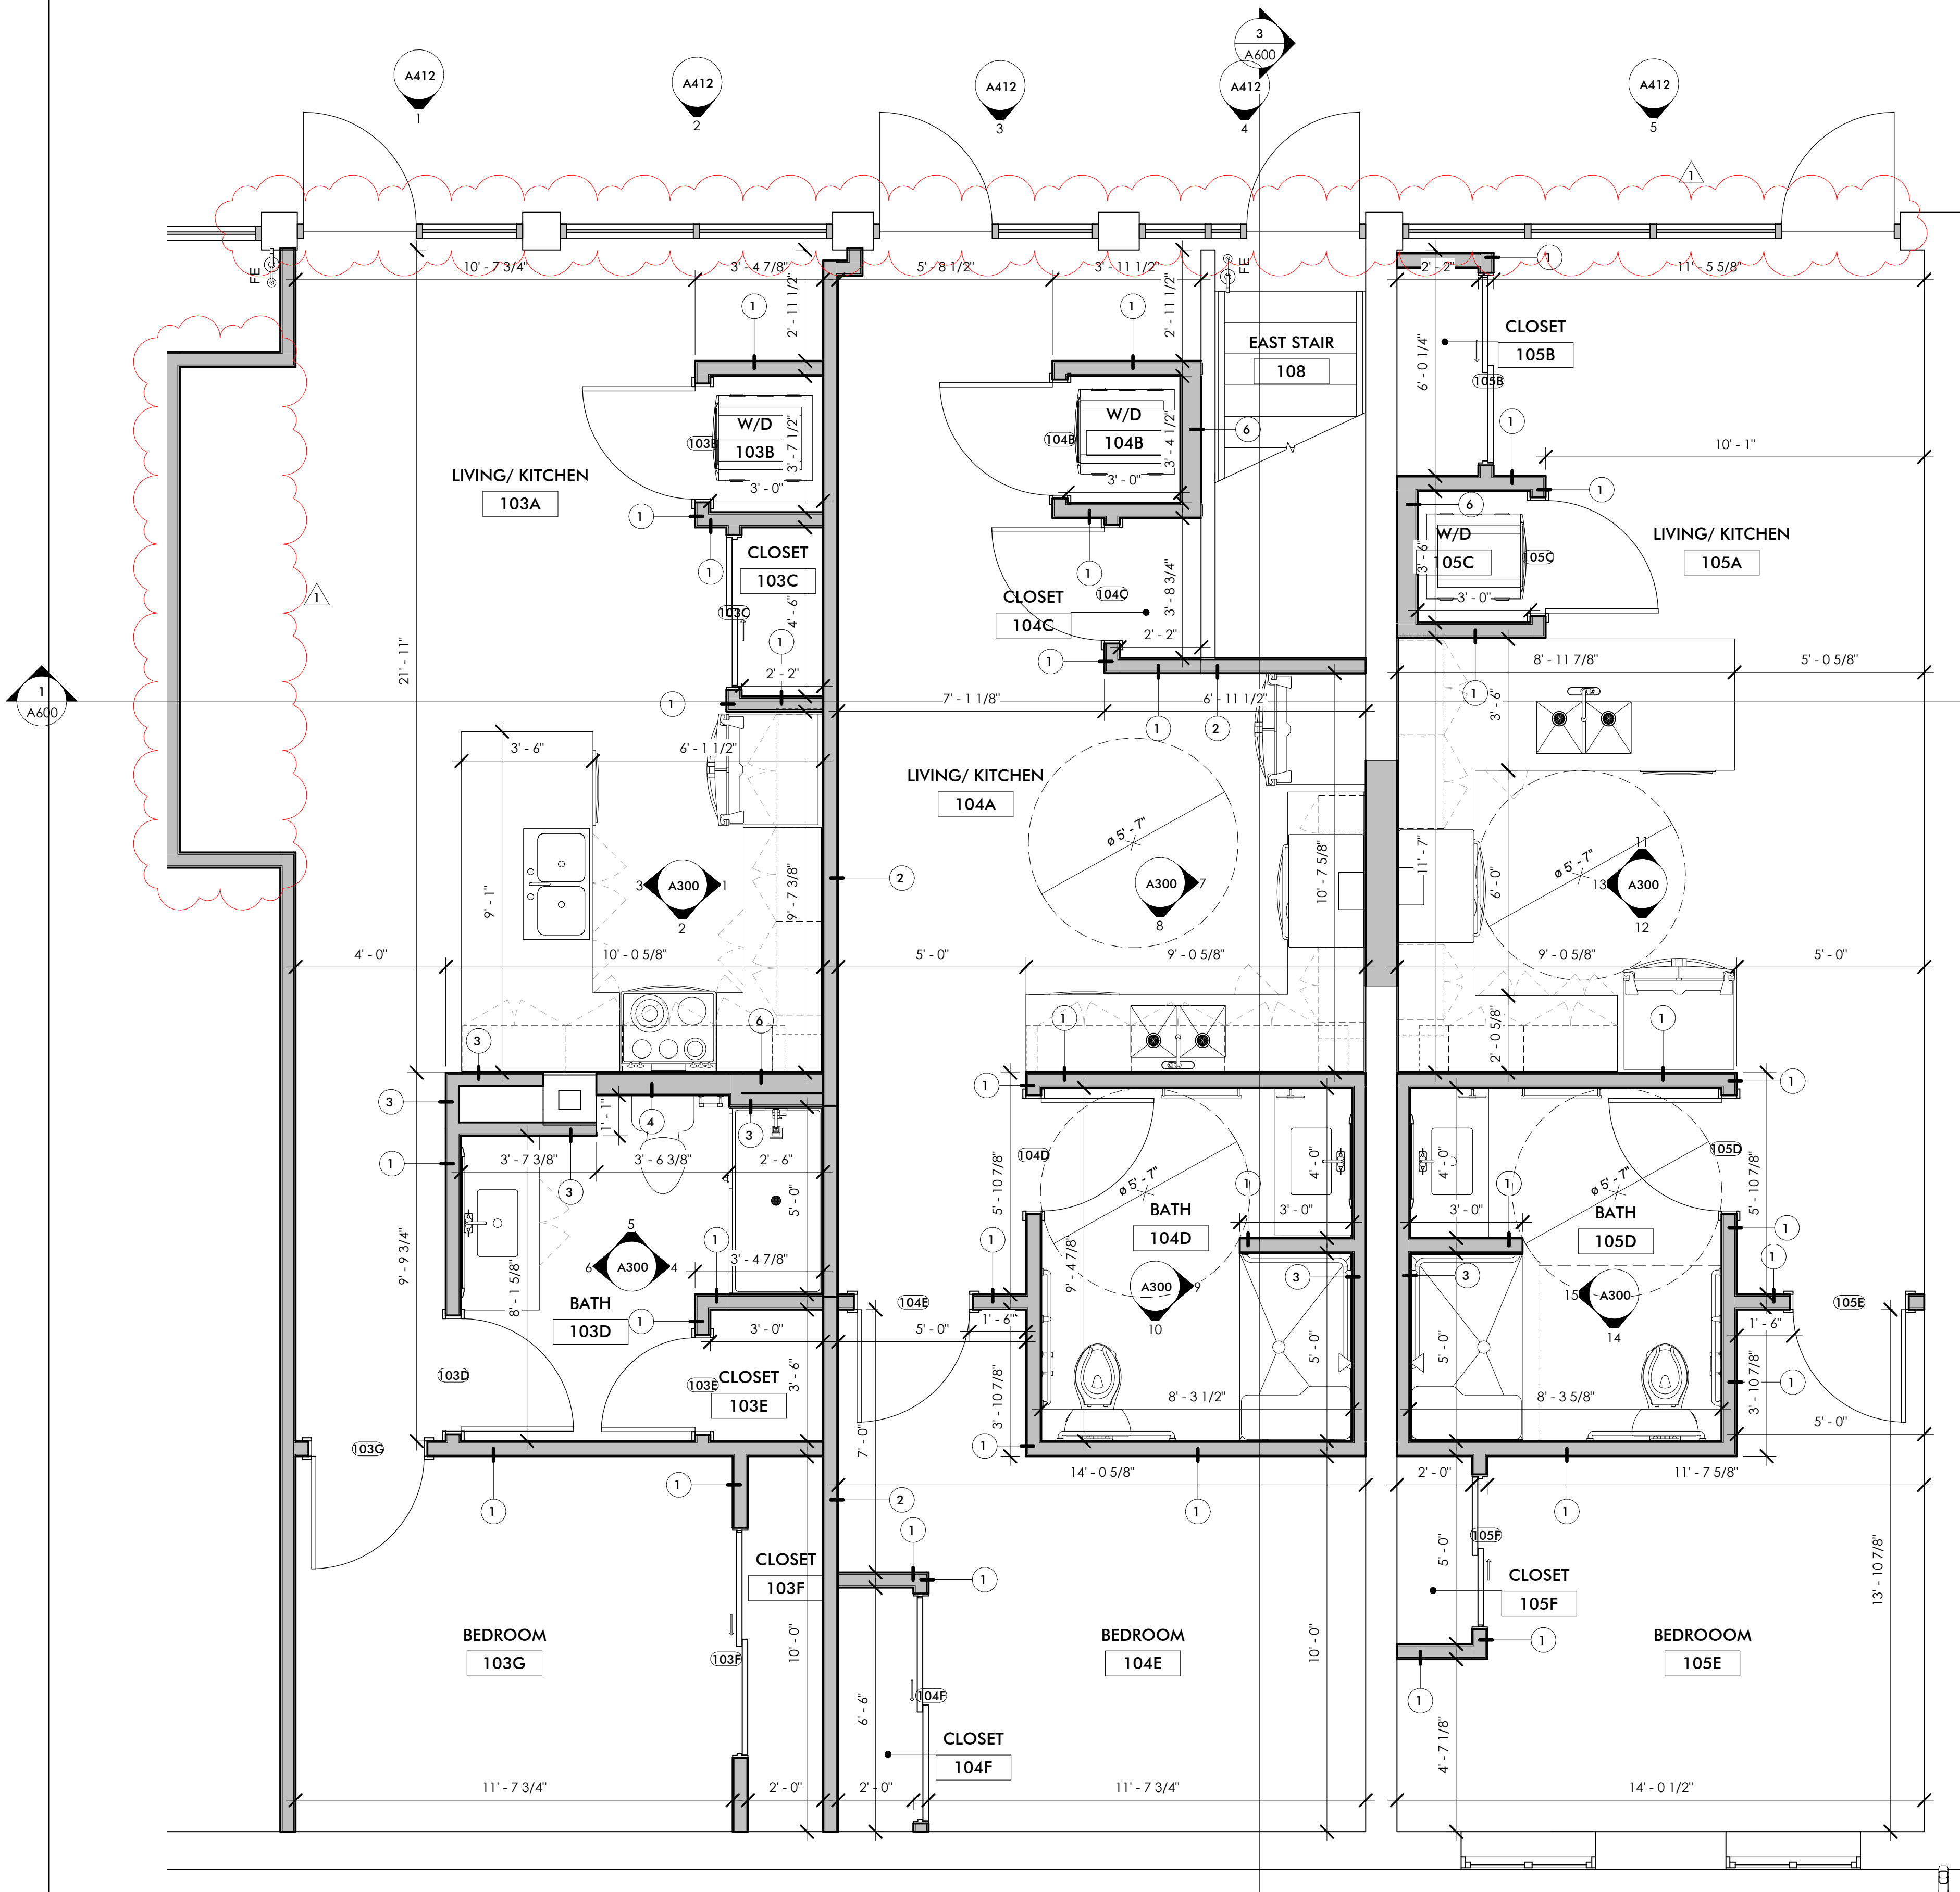

1 FIRST FLOOR ENLARGED PLAN
A130 3/8" = 1'-0"