

REFLECTED CEILING GENERAL NOTES

1. ALL LIGHT SWITCHES SHALL BE SILENT TYPE, 20 AMP, WHITE COLOR WITH WHITE COVER PLATES.
2. ALL NEW LIGHT FIXTURES TO BE LED. FIXTURES AND LAYOUT ARE SHOWN SCHEMATICALLY.
3. IF CEILING HEIGHTS ARE NOT CALLED OUT, THEN THE CEILING IS EXISTING OR SHALL BE EXPOSED TO THE EXISTING STRUCTURE ABOVE. CONFIRM WITH ARCHITECT
4. COORDINATE LIGHT FIXTURE, MECHANICAL, PLUMBING, ALONG WITH ANY OTHER SYSTEMS AS REQUIRED TO NOT INTERFERE WITH ONE ANOTHER.
5. ALL LIGHT FIXTURES AND HVAC SHALL BE CENTERED IN ALL ROOMS, 2x2 CEILING GRIDS, CLOUDS OR BETWEEN OTHER ELEMENTS OR EQUALLY SPACED UNLESS NOTED OTHERWISE.
6. ALL 2X2 CEILING GRIDS TO BE CENTERED IN ROOM UNLESS NOTED OTHERWISE. NO PANEL SHALL BE LESS THAN 4" WIDE
7. SEE MEP PLANS FOR ADDITIONAL MECHANICAL, ELECTRICAL, AND PLUMBING NOTES.
8. REFER TO INTERIOR ELEVATIONS AND RCP FOR UNDER CABINET LIGHTING LOCATIONS.
9. REFER TO ROOM FINISH KEY AND SCHEDULE FOR ACP DESIGNATIONS
10. ALL DIMENSIONS ARE FROM CENTER LINE OF FIXTURE TO FINISHED FACE OF WALL
11. PATCH AND REPAIR EXISTING CEILING AS REQUIRED THAT WAS DISTURBED DURING DEMOLITION AND/OR NEW CONSTRUCTION ACTIVITIES. PATCH AND REPAIR TO MATCH EXISTING ADJACENT CONSTRUCTION, SUPPORT SYSTEM, CEILING FINISH, PATTERN AND ELEVATION.

REFLECTED CEILING LEGEND

- EXISTING 2X2 CEILING TILES & GRID. SEE FINISH SCHEDULE FOR TYPE
- NEW 2X2 CEILING TILES & GRID. SEE FINISH SCHEDULE FOR TYPE
- GYP. BD. CEILING
- EXPOSED CEILING TO STRUCTURE
- LINES OF CASEWORK BELOW
- ACCESS HATCH

LIGHT FIXTURE LEGEND

SEE ELECTRICAL PLANS

PROJECT NAME
101 S MAIN EVART
PROJECT ADDRESS
101 S. MAIN ST. EVART, MI
CLIENT


ISSUE
CONSTRUCTION DOCUMENTS

REVISION


DRAWN BY CMN
DATE 12/2/2025 11:55:04 AM
SCALE As indicated
STAMP

PROJECT NUMBER
2025.072
REFLECTED CEILING PLANS


A200

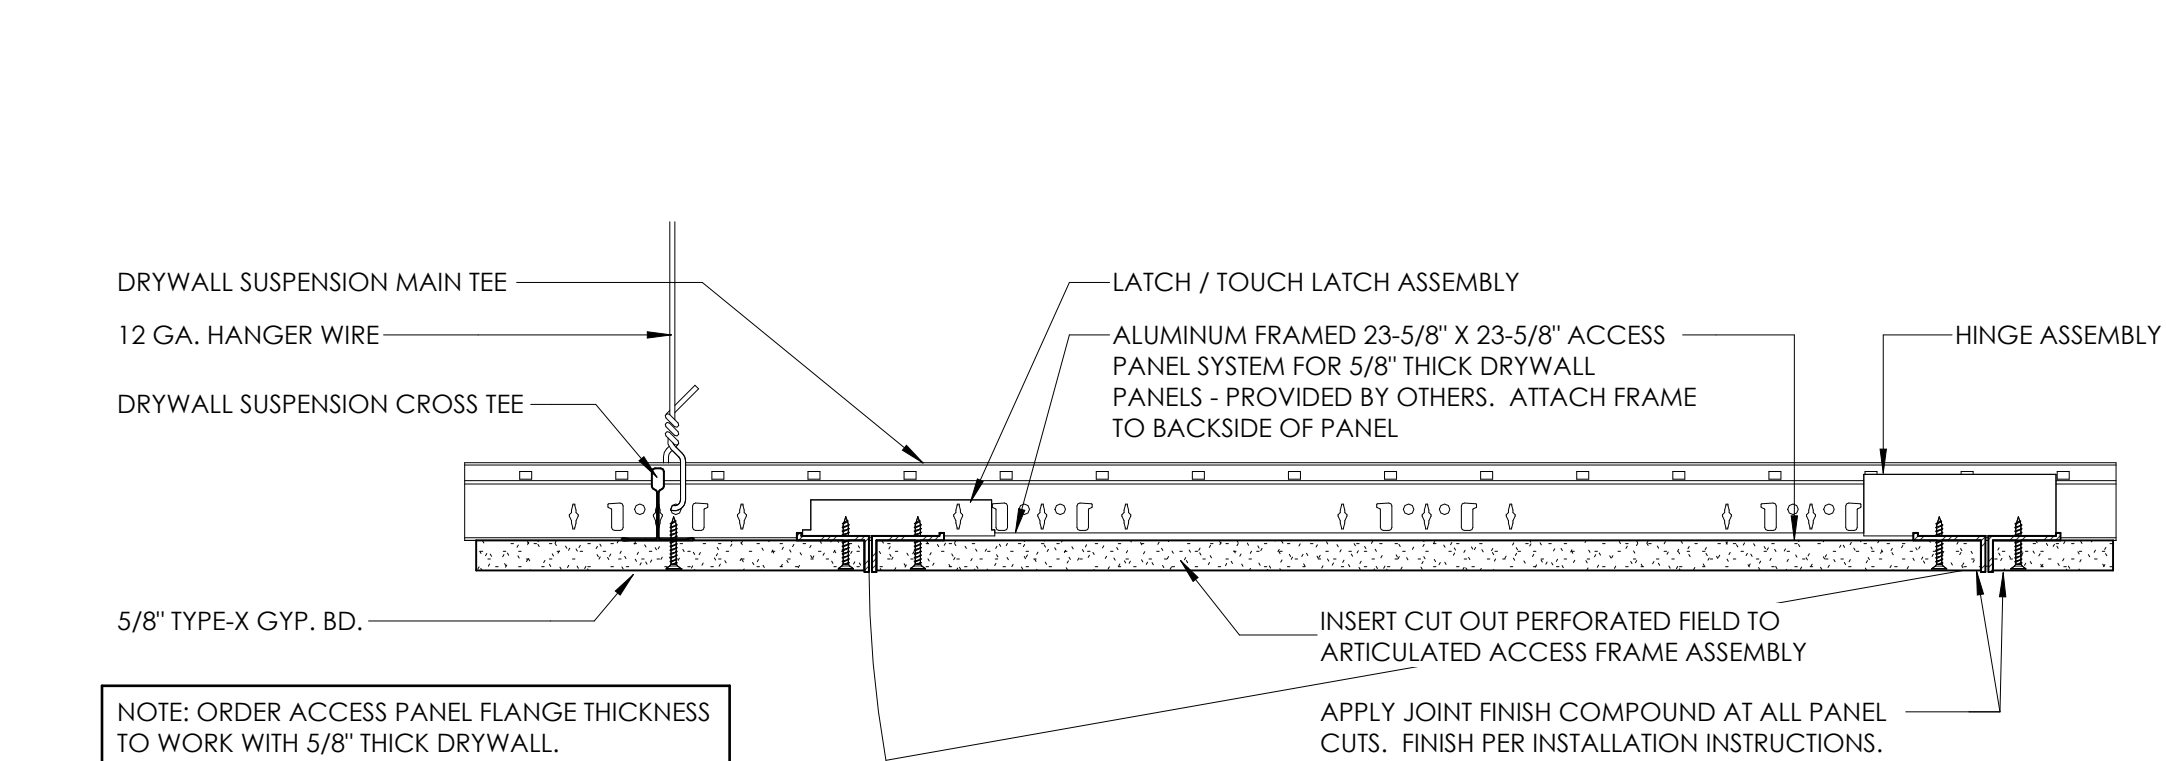


1
A200
ACCESS PANEL DETAIL
3" = 1'-0"

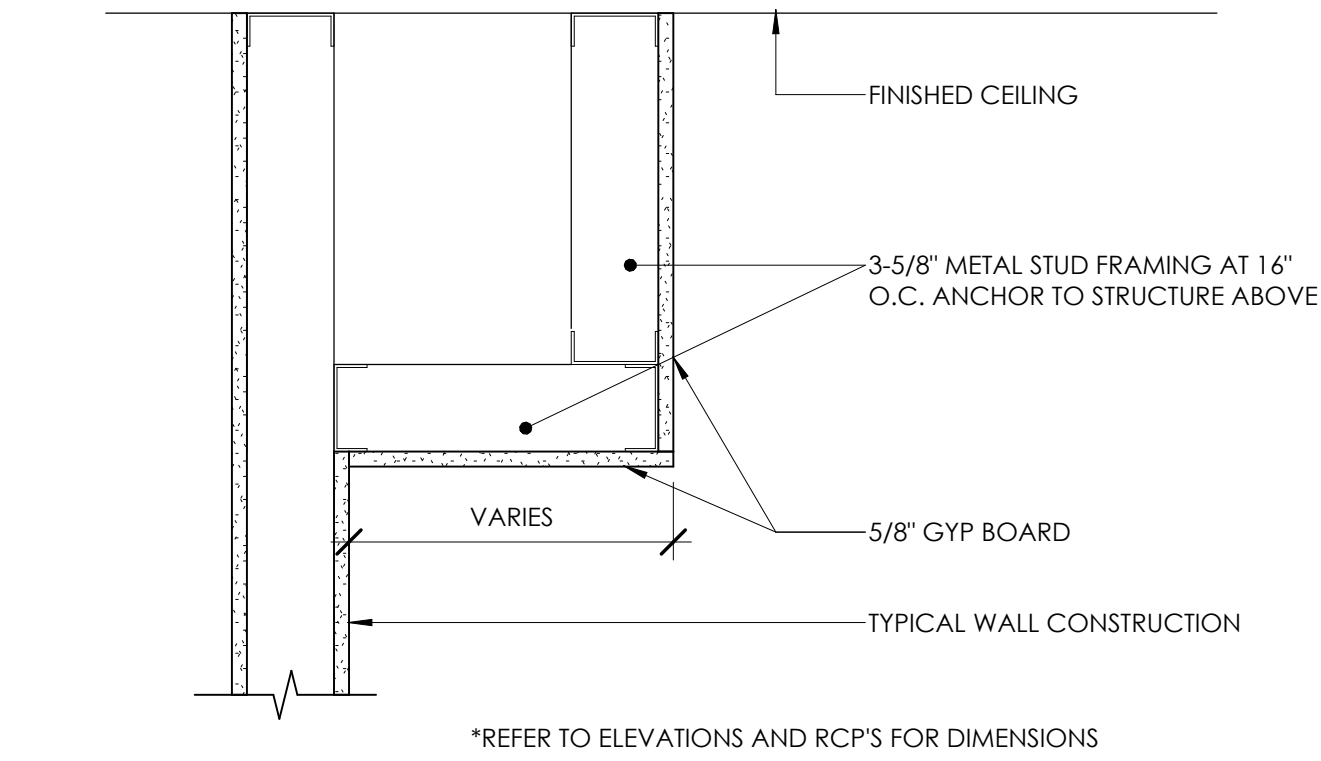


2
A200
BULKHEAD - MTL STUD
1 1/2" = 1'-0"

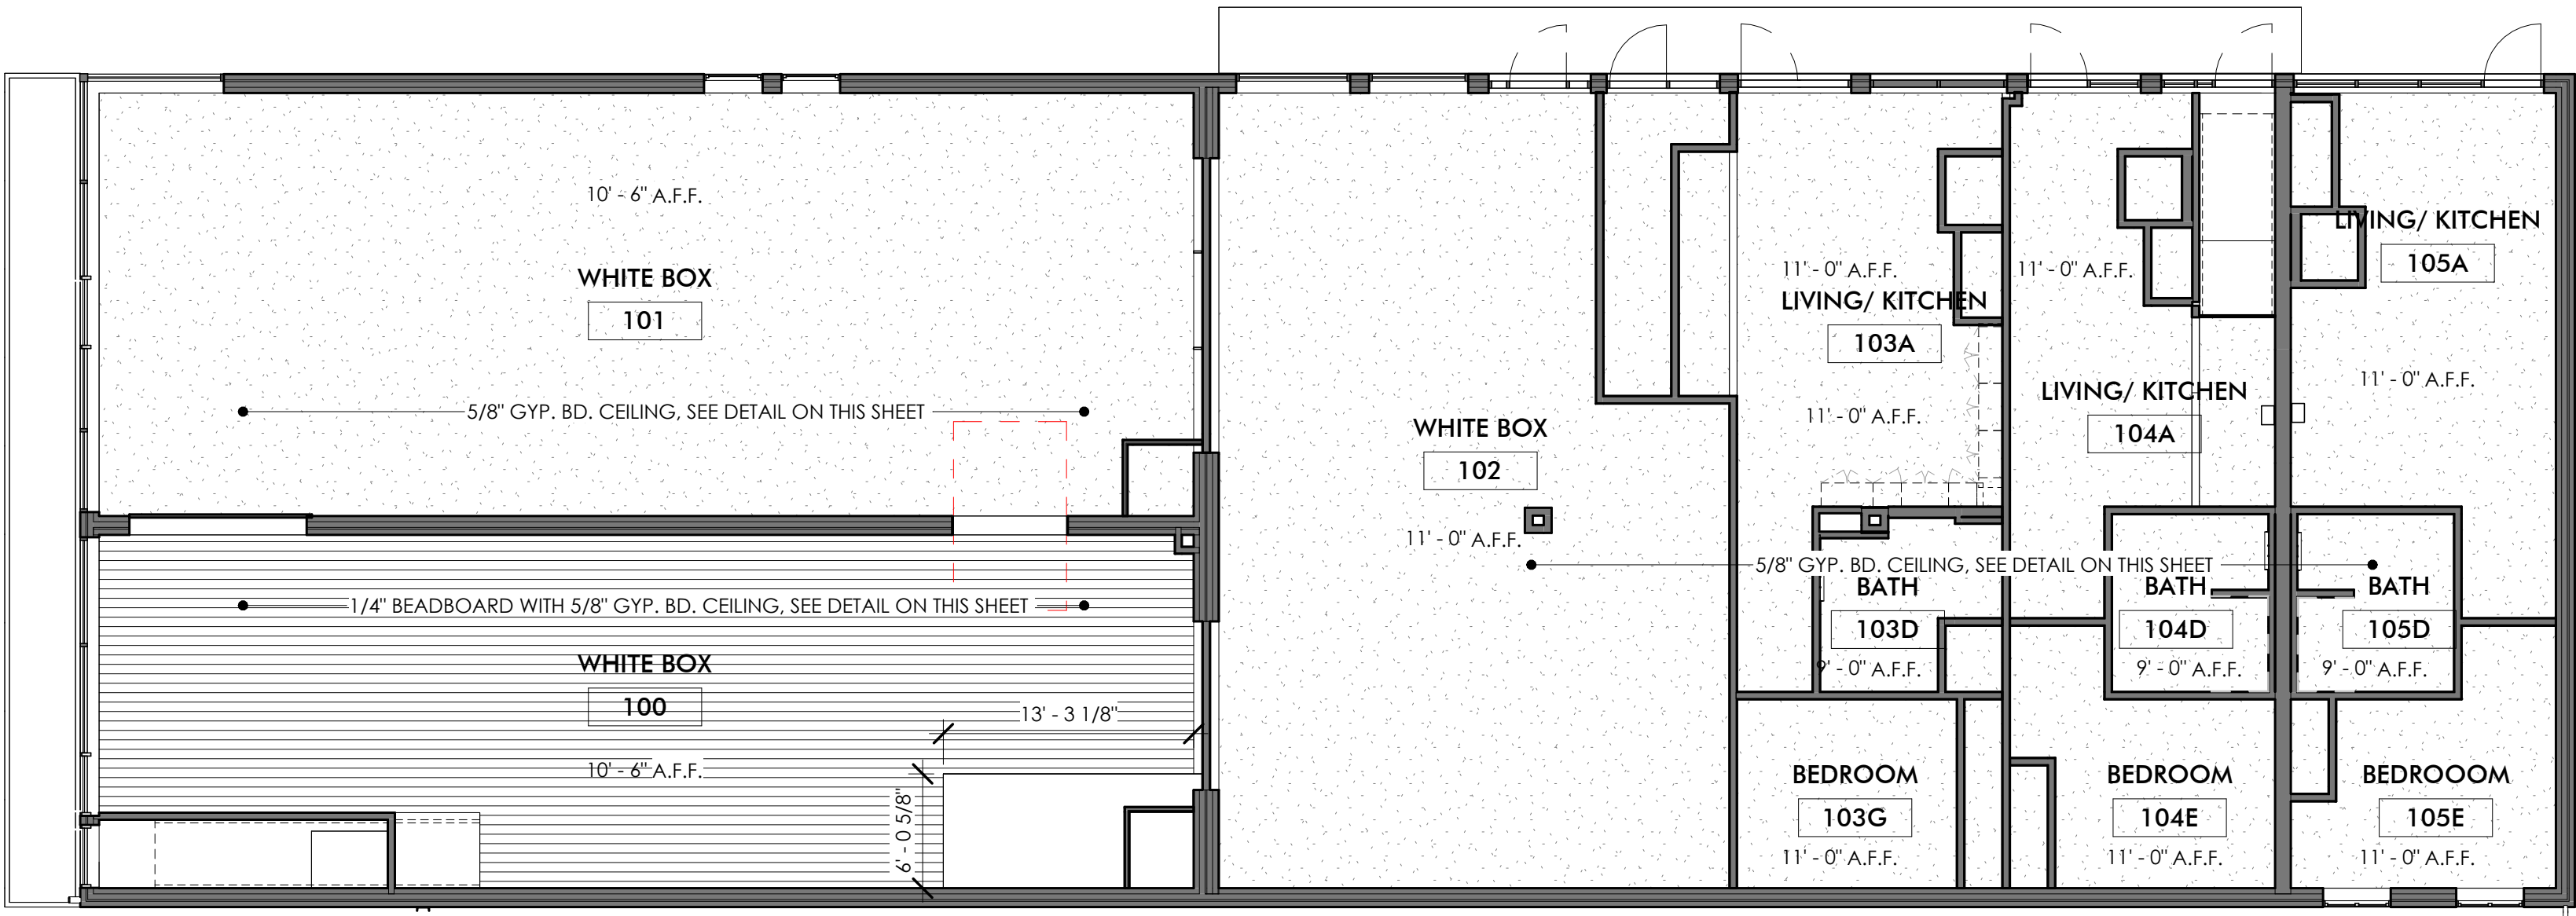


3
A200
FIRST FLOOR REFLECTED CEILING PLAN
1/8" = 1'-0"

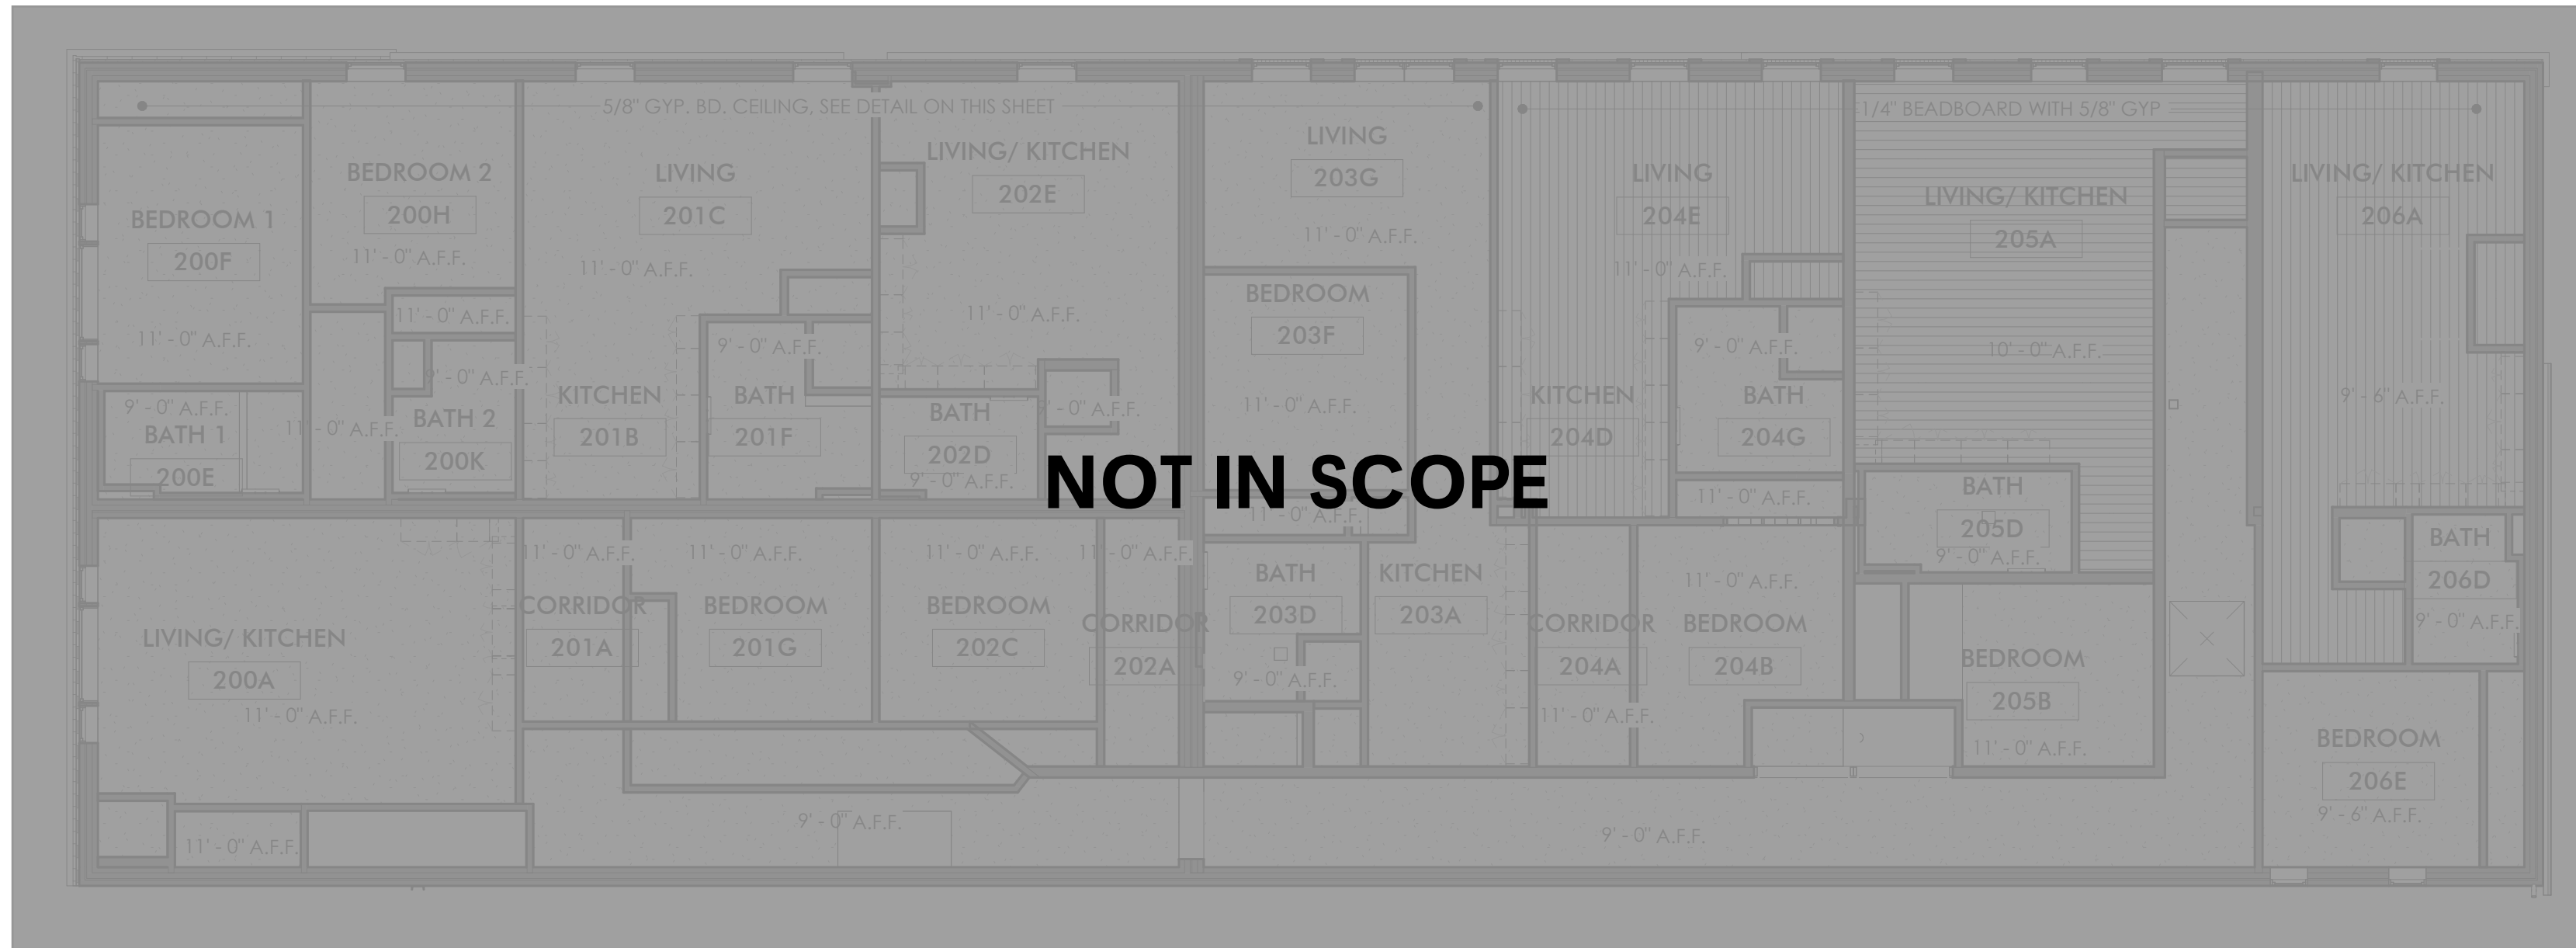


4
A200
SECOND FLOOR REFLECTED CEILING PLAN
1/8" = 1'-0"

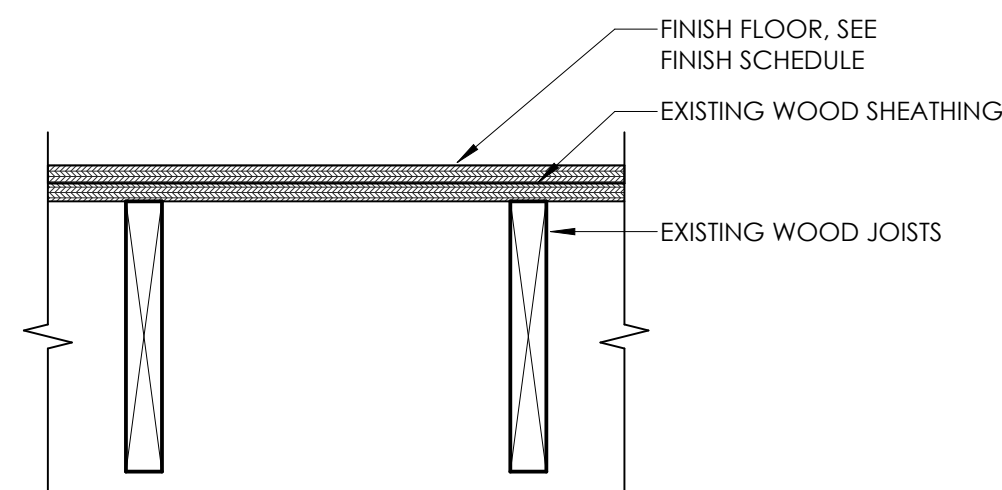

5
A200
BASEMENT CEILING DETAIL
1 1/2" = 1'-0"

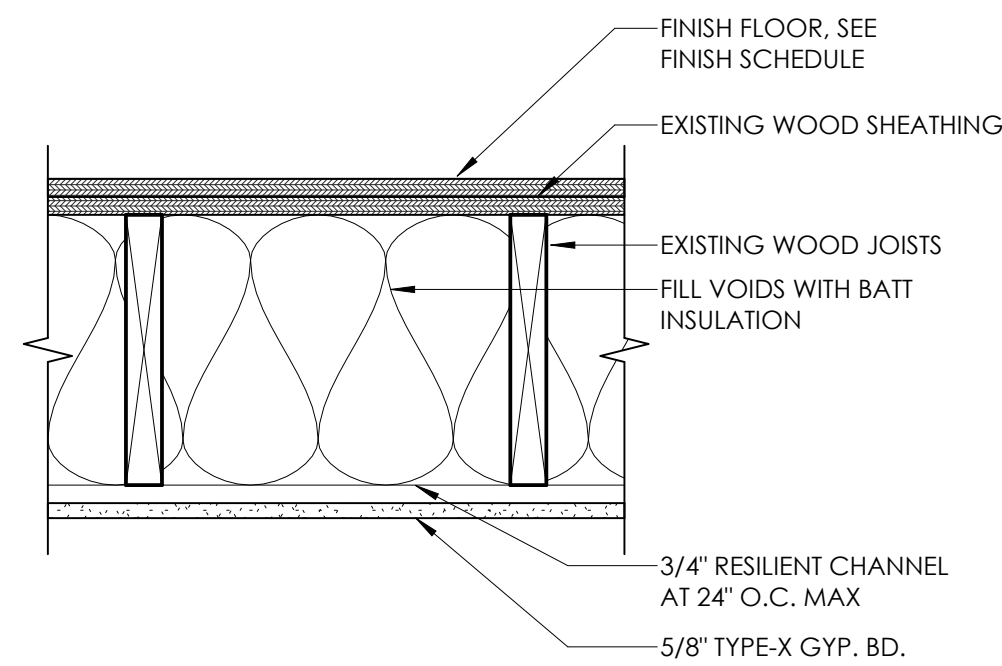

6
A200
FIRST FLOOR CEILING DETAIL
1 1/2" = 1'-0"

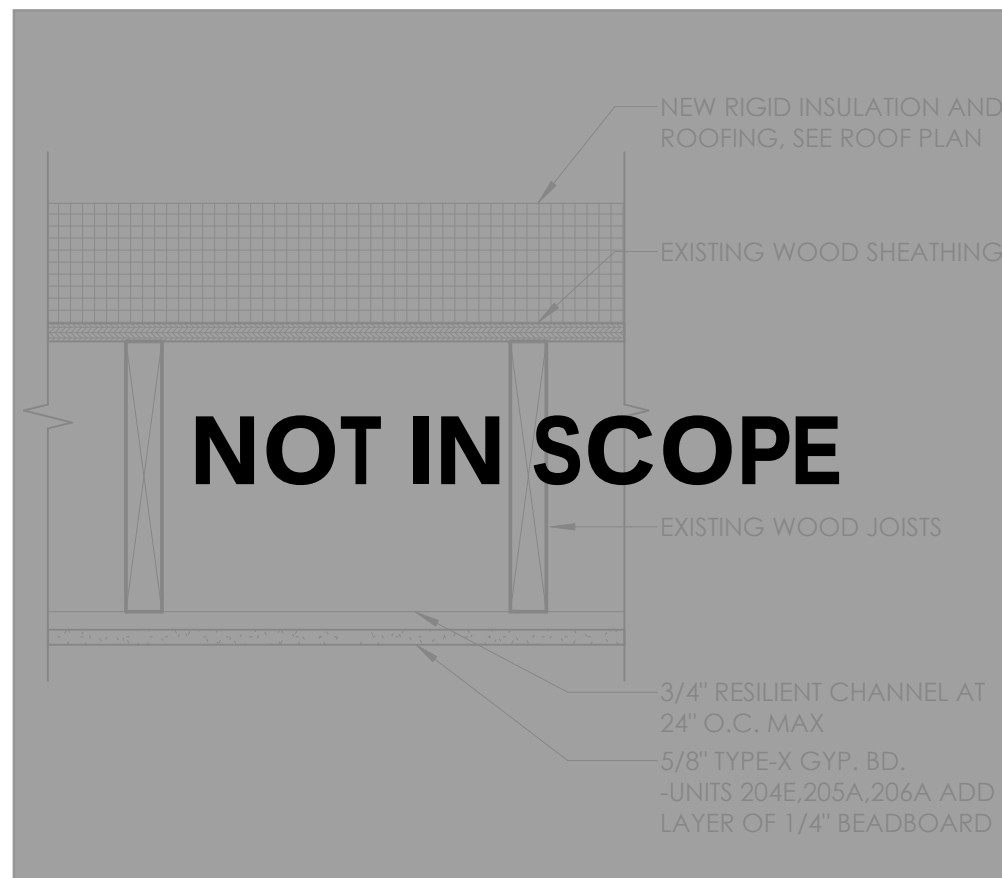

7
A200
SECOND FLOOR CEILING DETAIL
1 1/2" = 1'-0"

NOT IN SCOPE

NOT IN SCOPE