




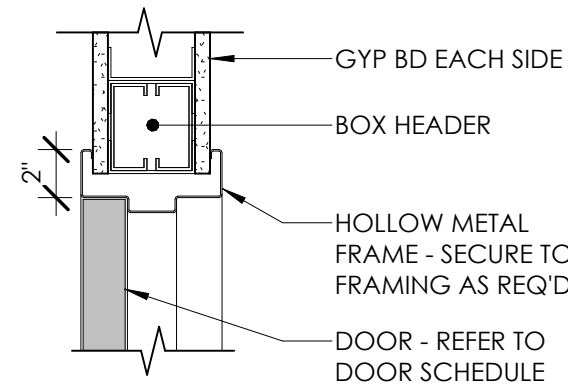


1 HEAD DETAIL - H.M. GYP BD
A400 1 1/2" = 1'-0"

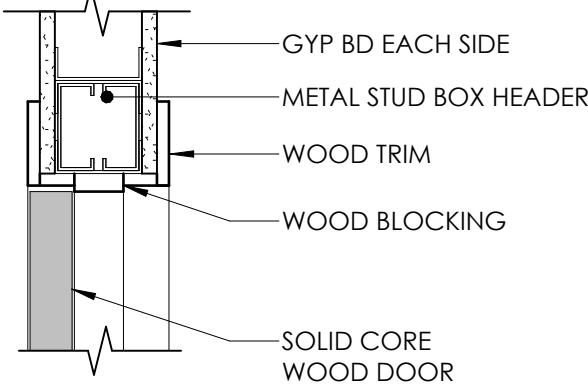


2 HEAD DETAIL - WD GYP BD
A400 1 1/2" = 1'-0"

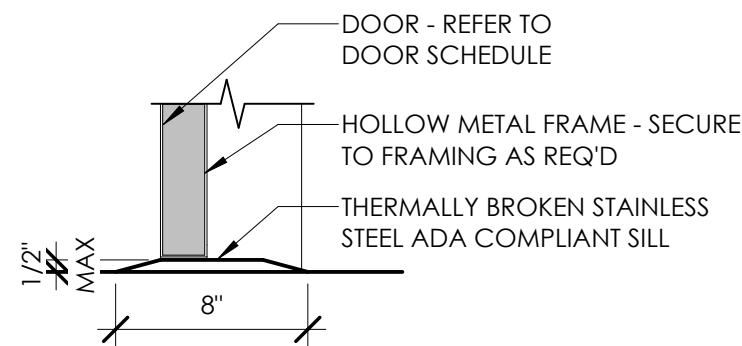


3 SILL DETAIL - H.M. FRAME
A400 1 1/2" = 1'-0"

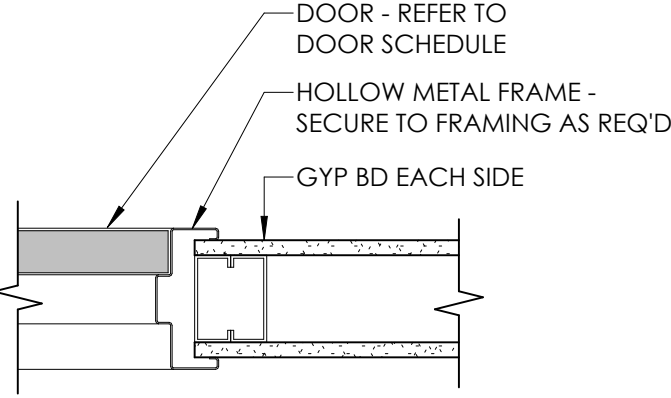

4 JAMB DETAIL - H.M. GYP. BD.
A400 1 1/2" = 1'-0"

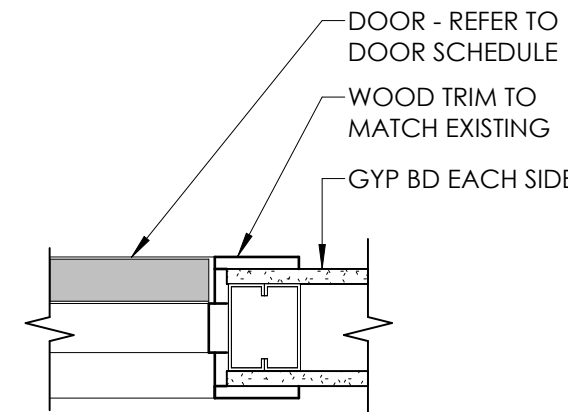

5 JAMB DETAIL - WD GYP. BD.
A400 1 1/2" = 1'-0"

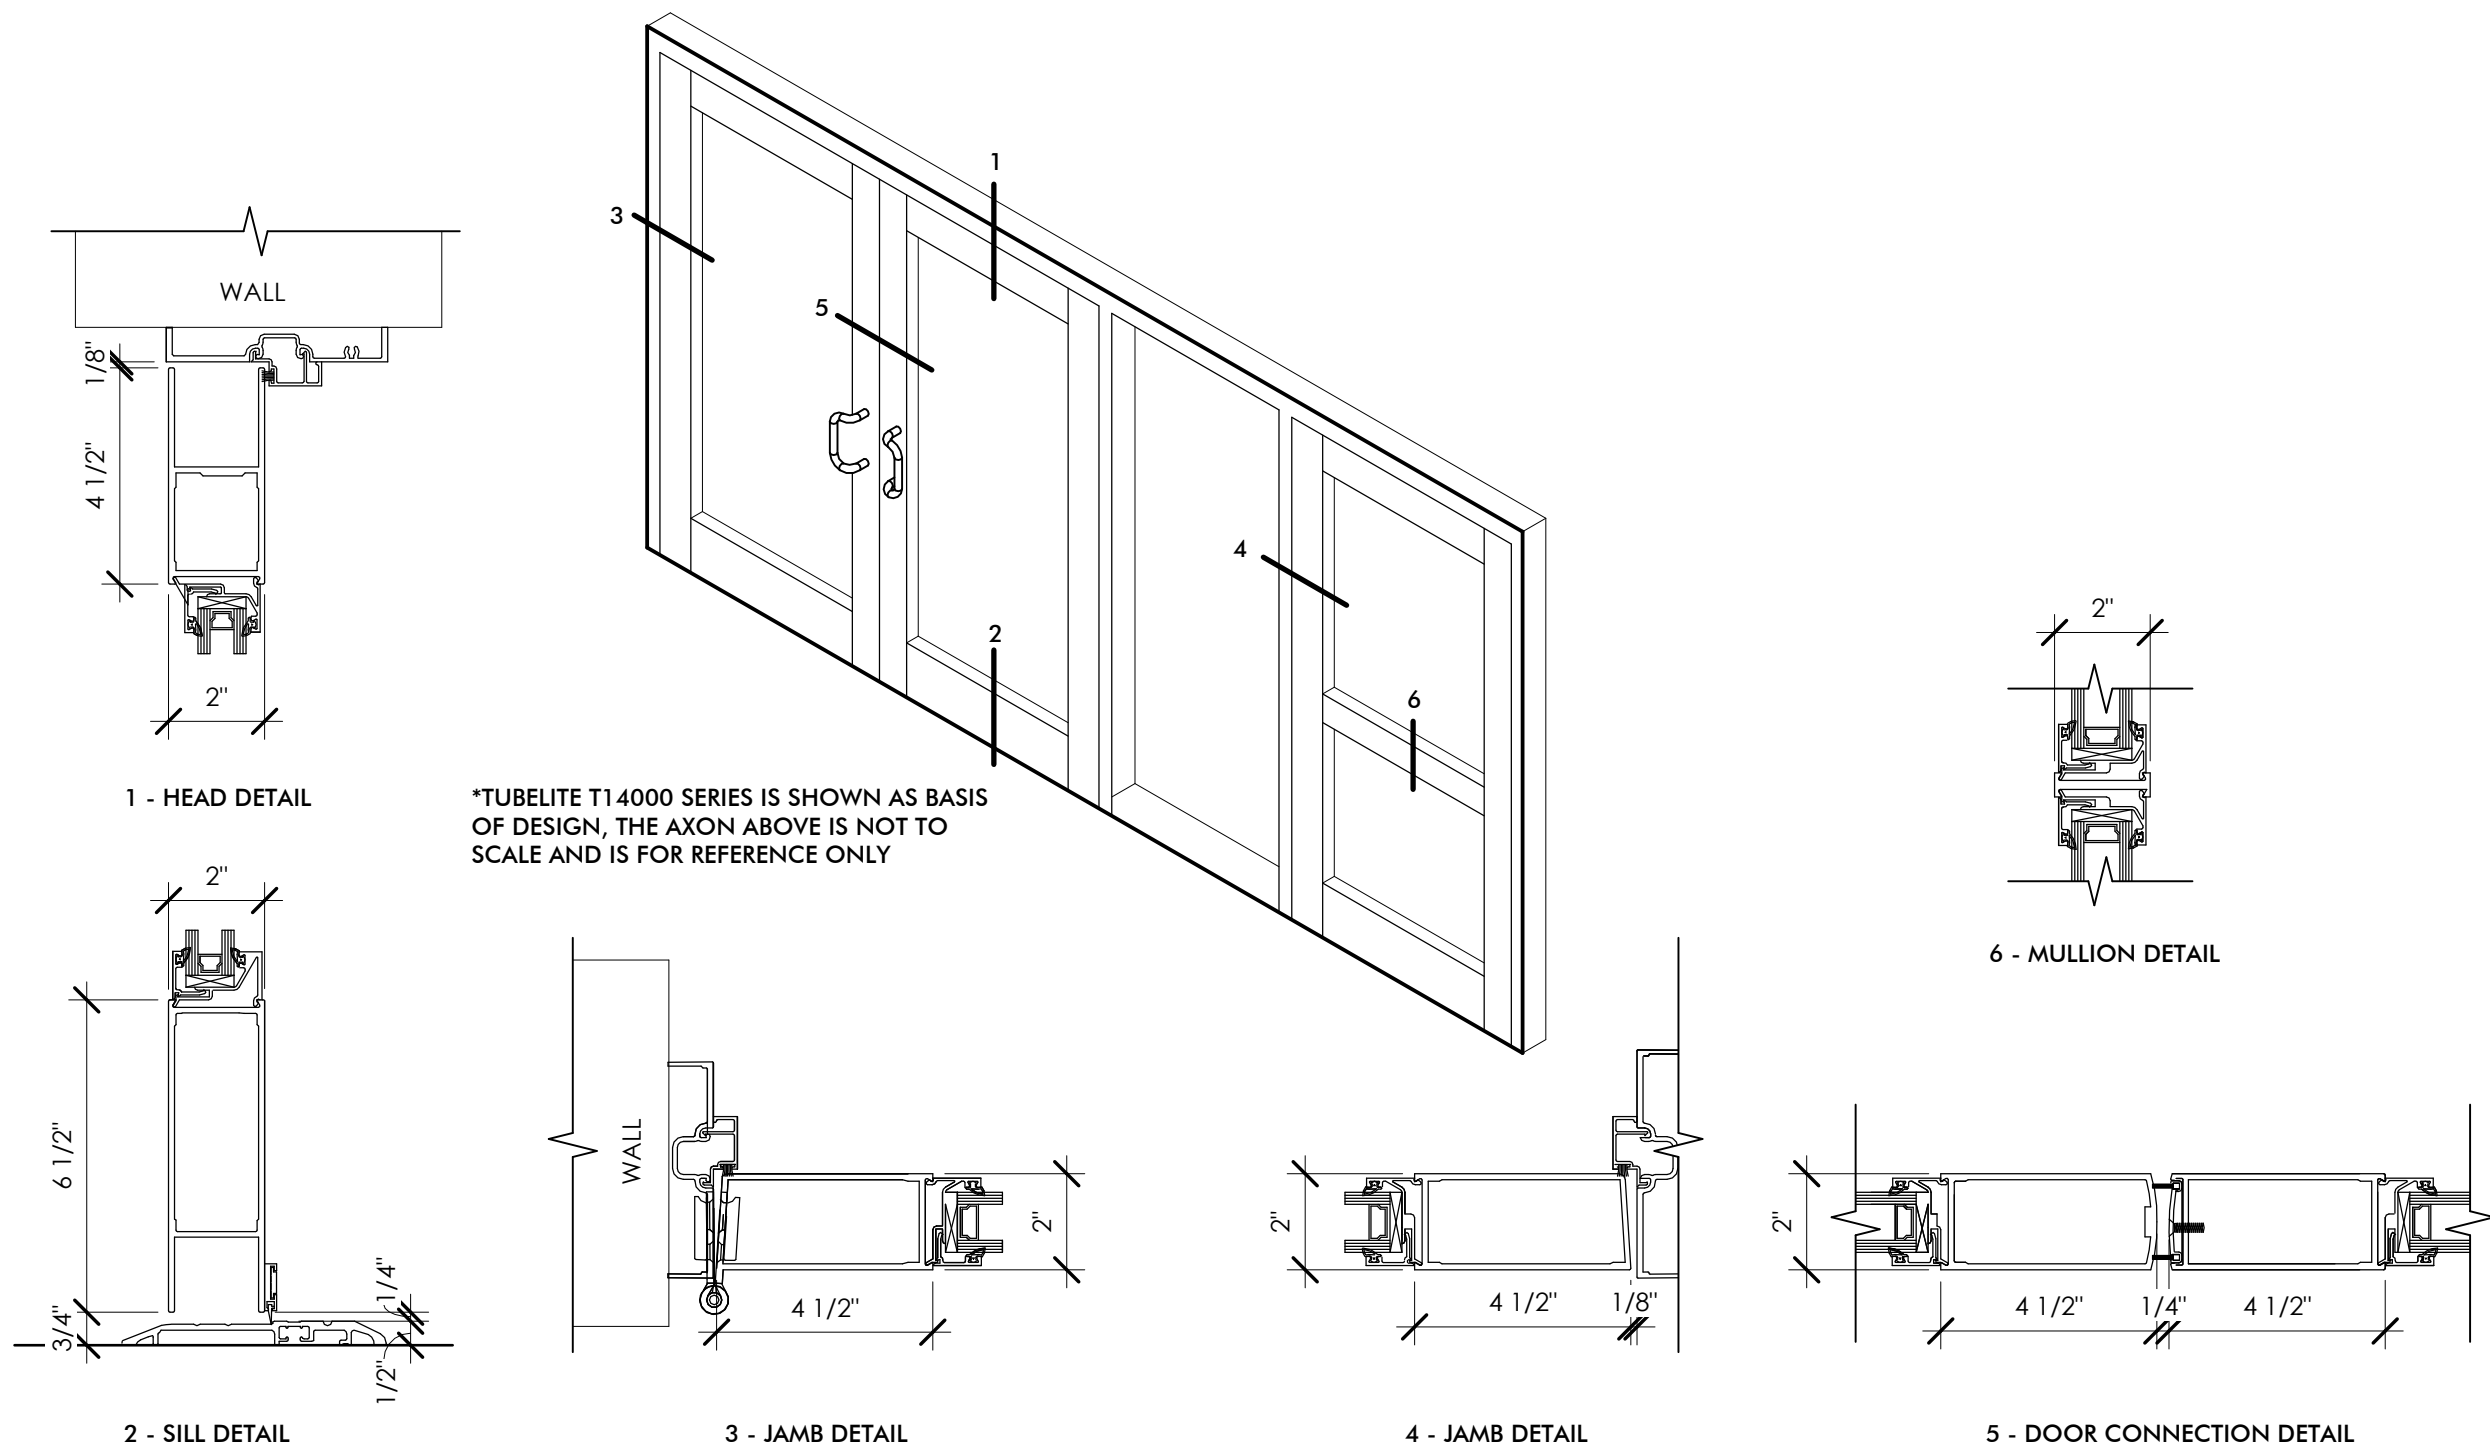

6 ALUM DOOR DETAILS
A400 3" = 1'-0"


DOOR HARDWARE SCHEDULE				
CODE	MANUFACTURER			
CO	CORBIN RUSSWIN			
JO	JOHNSON			
ML	MCKINNEY			
NR	NORTON RIXSON			
RO	ROCKWOOD			
RK	RIXSON			
QTY	DESCRIPTION	PART NUMBER	MFR CODE	FINISH
SET 1A STOREROOM, SINGLE, MORTISE				
3	HINGES, FULL MORTISE	TA2714 NRP 4-1/2" X 4-1/2"	HK	260
1	MORTISE LOCK	ML2075	CO	626
1	LEVER (PAIR)	107	CO	626
1	INTERCHANGEABLE CORE	CR8500	CO	626
1	WALL STOP	406	RO	US260
SET 2A STOREROOM, DOUBLE, MORTISE				
6	HINGES, FULL MORTISE	TA2714 NRP 4-1/2" X 4-1/2"	HK	260
1	MORTISE LOCK	ML2075	CO	626
1	LEVER (PAIR)	107	CO	626
1	INTERCHANGEABLE CORE	CR8500	CO	626
1	AUTO FLUSH BOLT	2845	RO	US260
1	COORDINATOR	1700	RO	US26
SET 4A PRIVACY BATH/BEDROOM				
3	HINGES, FULL MORTISE	TA2714 NRP 4-1/2" X 4-1/2"	HK	260
1	CYLINDRICAL LOCK	CLX3330	CO	626
1	LEVER (PAIR)	107	CO	626
1	INTERCHANGEABLE CORE	CR8500	CO	626
1	WALL STOP	406	RO	US260
SET 6A ENTRY, SINGLE, MORTISE				
3	HINGES, FULL MORTISE	TA2714 NRP 4-1/2" X 4-1/2"	HK	260
1	MORTISE LOCK	ML2075	CO	626
1	LEVER (PAIR)	107	CO	626
1	INTERCHANGEABLE CORE	CR8500	CO	626
1	GASKETING			
1	SWEEP			
1	THRESHOLD			
SET 6B ENTRY, SINGLE, MORTISE, CLOSER				
3	HINGES, FULL MORTISE	TA2714 NRP 4-1/2" X 4-1/2"	HK	260
1	MORTISE LOCK	ML2075	CO	626
1	LEVER (PAIR)	107	CO	626
1	INTERCHANGEABLE CORE	CR8500	CO	626
1	SURFACE CLOSER W/ DEAD STOP	CLP7500	NR	626
1	GASKETING			
1	SWEEP			
1	THRESHOLD			
SET 7A ENTRY, SINGLE, MORTISE, CLOSER (STOREFRONT)				
2	INTERMEDIATE PIVOT	M19	RF	636
1	MORTISE LOCK	ML2075	CO	626
1	LEVER (PAIR)	107	CO	626
1	INTERCHANGEABLE CORE	CR8500	CO	626
1	SURFACE CLOSER W/ DEAD STOP	CLP7500	NR	626
1	GASKETING			
1	SWEEP			
1	THRESHOLD			
SET 9A PASSAGE, SINGLE				
3	HINGES, FULL MORTISE	TA2714 NRP 4-1/2" X 4-1/2"	HK	260
1	CYLINDRICAL LOCK	CLX3310	CO	626
1	LEVER (PAIR)	107	CO	626
SET 9B PASSAGE, SINGLE, CLOSER				
3	HINGES, FULL MORTISE	TA2714 NRP 4-1/2" X 4-1/2"	HK	260
1	CYLINDRICAL LOCK	CLX3310	CO	626
1	LEVER (PAIR)	107	CO	626
1	SURFACE CLOSER W/ DEAD STOP	CLP7500	NR	626
SET 11A BYPASS				
1	SLIDE DOOR HARDWARE KIT	100SD	JO	

ABBREVIATIONS


WOOD - WOOD VENEER ON SOLID CORE WOOD DOOR
H.M. - HOLLOW METAL
PT - INTERIOR PAINT SYSTEM
EXIST - EXISTING
ALUM - ALUMINUM
FS - ROLLING FIRE SHUTTER
SCD - SOLID CORE DOOR
AE - AUTOMATIC ENTRY DOORS
WD - WOOD VENEER

GENERAL NOTES

- REFER TO DOOR SCHEDULE FOR HEIGHTS, WIDTHS AND GLAZING TYPES.
- ALL HARDWARE TO BE ADA COMPLIANT LEVER HARDWARE.
- ALL EXTERIOR AND RATED DOORS ARE TO HAVE ADA COMPLIANT SILLS WITH MAX THRESHOLDS OF 1/2"

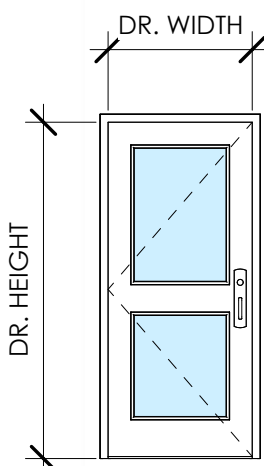


WS (WIDE STILE)

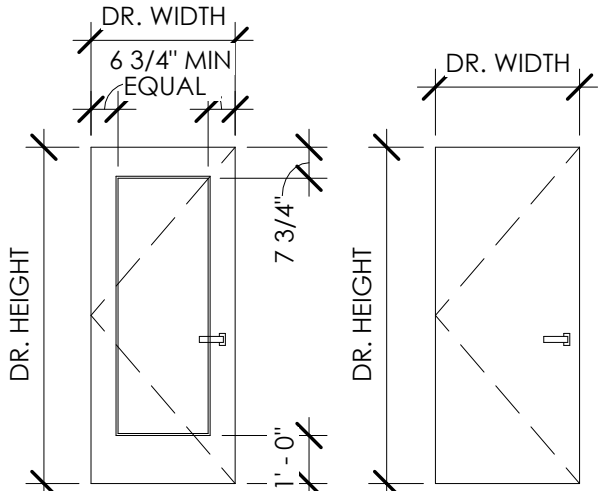


FG (FULL GLASS)


F (FLUSH)

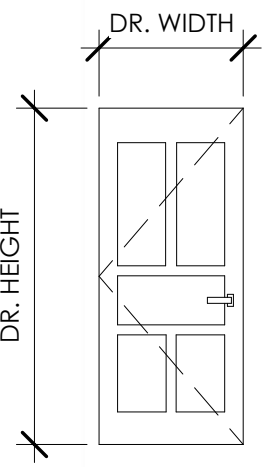

5P (5 PANEL)

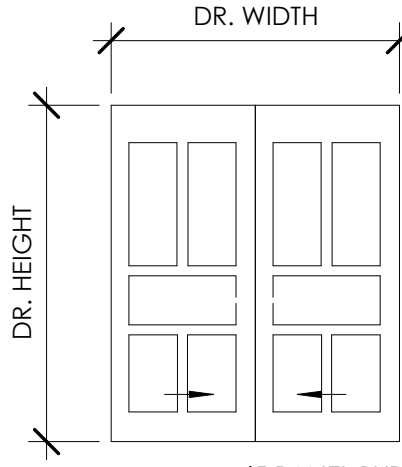


5PBY (5 PANEL BYPASS DOUBLE)

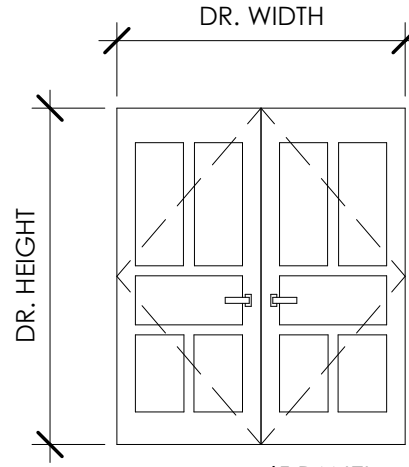


5PDB (5 PANEL DOUBLE)

DOOR TYPES


NOTE: REFER TO DOOR SCHEDULE FOR HEIGHTS / WIDTHS AND GLAZING TYPE

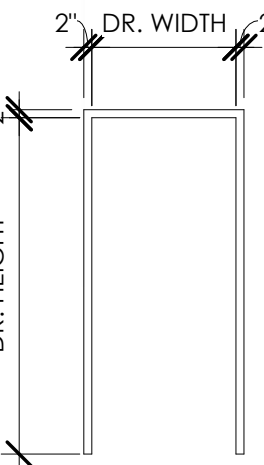

1 (STANDARD)

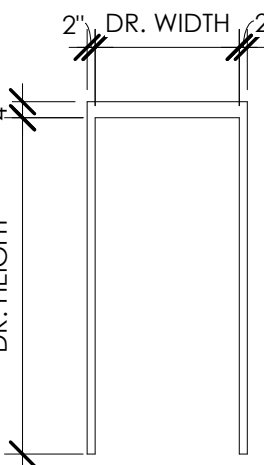


2 (MASONRY)

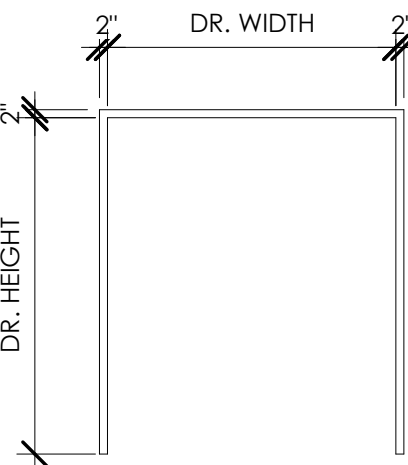

3 (DOUBLE EGRESS)

FRAME TYPES

NOTE: REFER TO DOOR SCHEDULE FOR HEAD, JAMB, AND SILL DETAILS

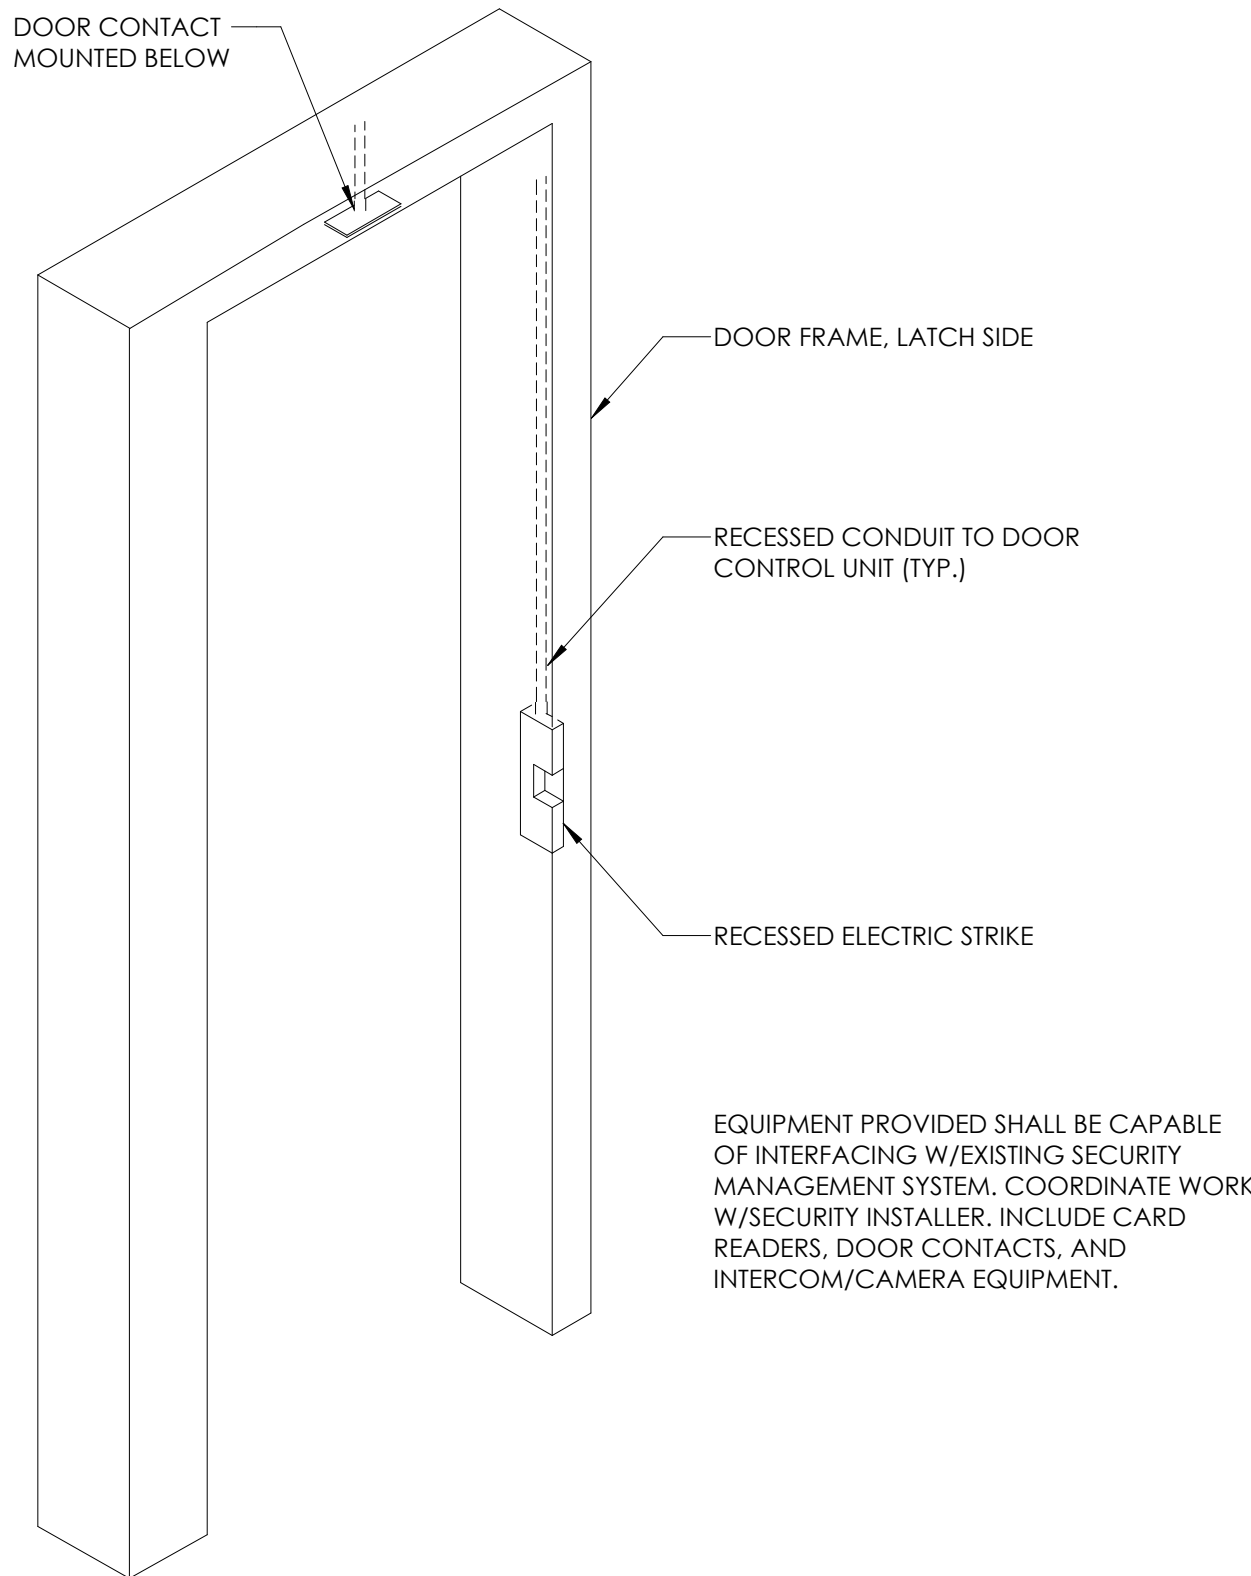

7 DOOR ACCESS CONTROL INSTALL
A400 12" = 1'-0"

PROJECT NAME
101 S MAIN EVART
PROJECT ADDRESS
101 S. MAIN ST. EVART, MI
CLIENT

ISSUE
CONSTRUCTION DOCUMENTS

REVISION

DRAWN BY CMN
DATE 12/2/2025 11:55:20 AM
SCALE As indicated
STAMP

PROJECT NUMBER
2025.072
DOOR SCHEDULE AND DETAILS

A400