


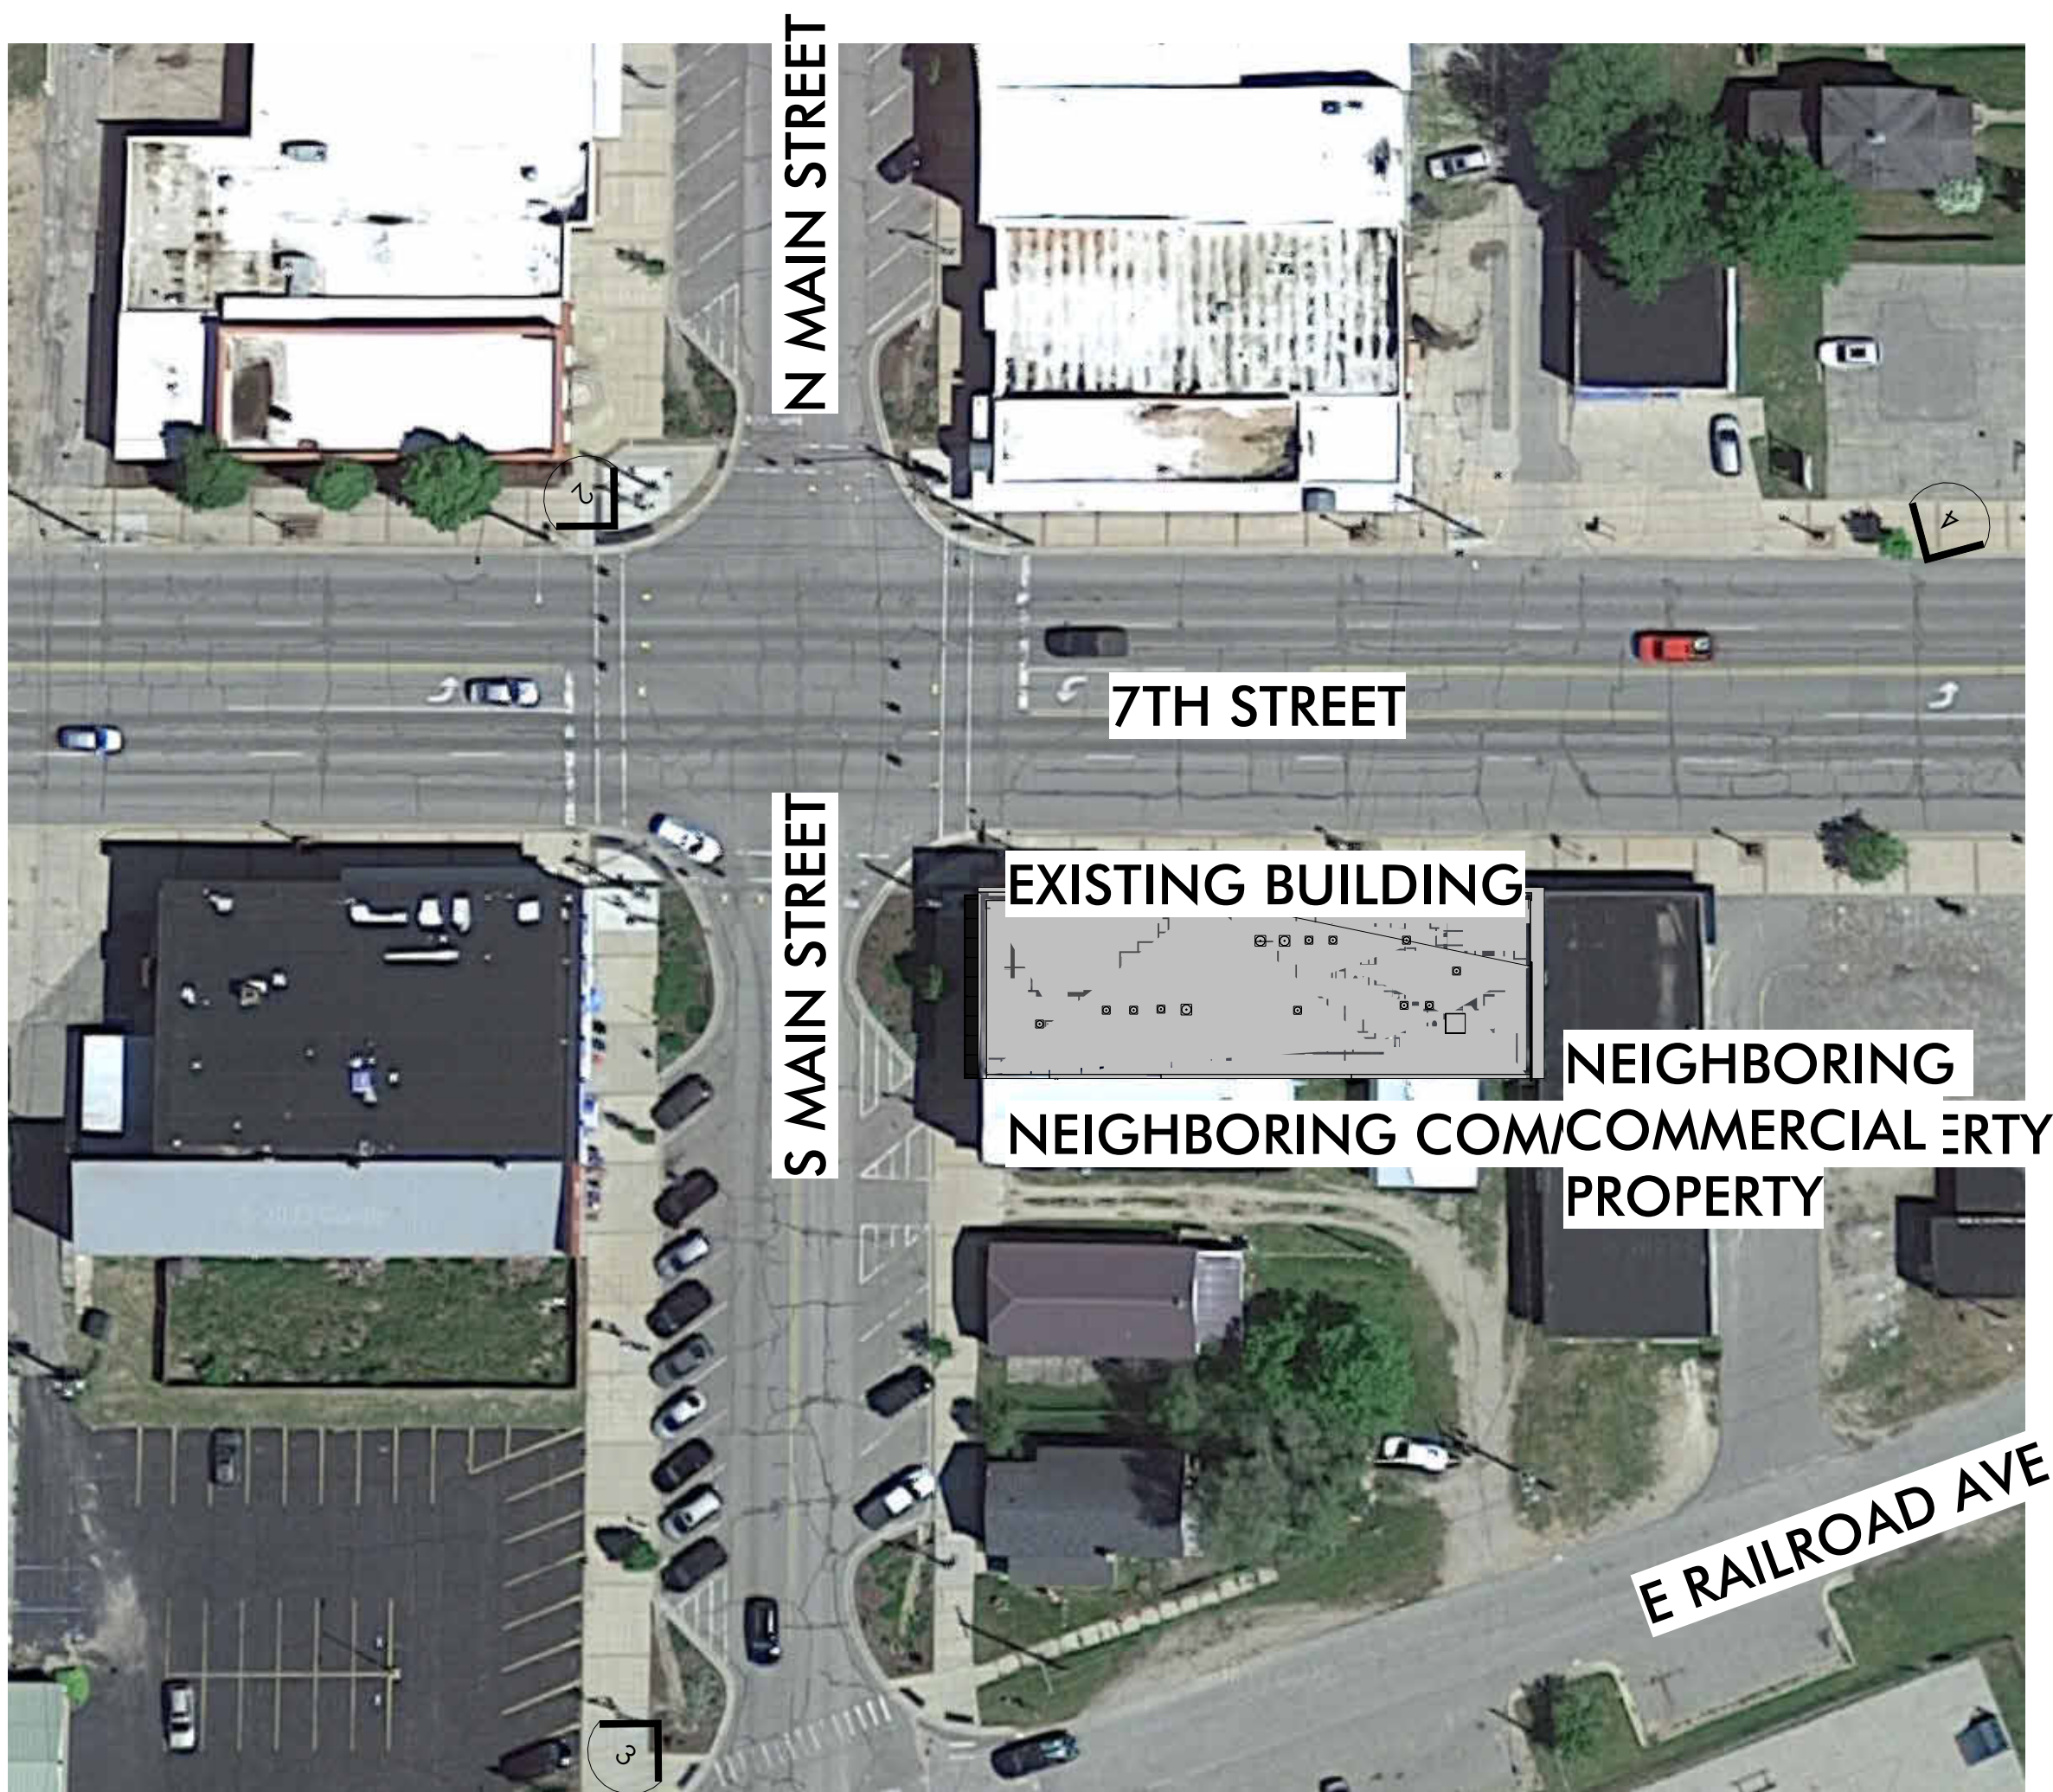

1 SITE PLAN
T009
1" = 40'-0"

HTC NOTE:

VIEWS FOR ROOF UNIT VISIBILITY.

- ALL ROOF UNITS DRAWN ON ROOF TO SCALE IN SPEC LOCATION WITH 5' LIFT
FROM ROOF SURFACE TO ACCOUNT FOR UNKNOWN VARIATION AND/OR UNIT PAD.
LOCATIONS NOTED ON SITE PLAN


-VIEW LOCATION NOTED ABOVE ON SITE PLAN

VIEWS SHOW NO VISIBILITY OF UNITS.

2 VIEW LOOKING SE FROM CORNER OF 7TH & MAIN
T009



3 VIEW LOOKING NE FROM S. MAIN & RAILROAD
T009

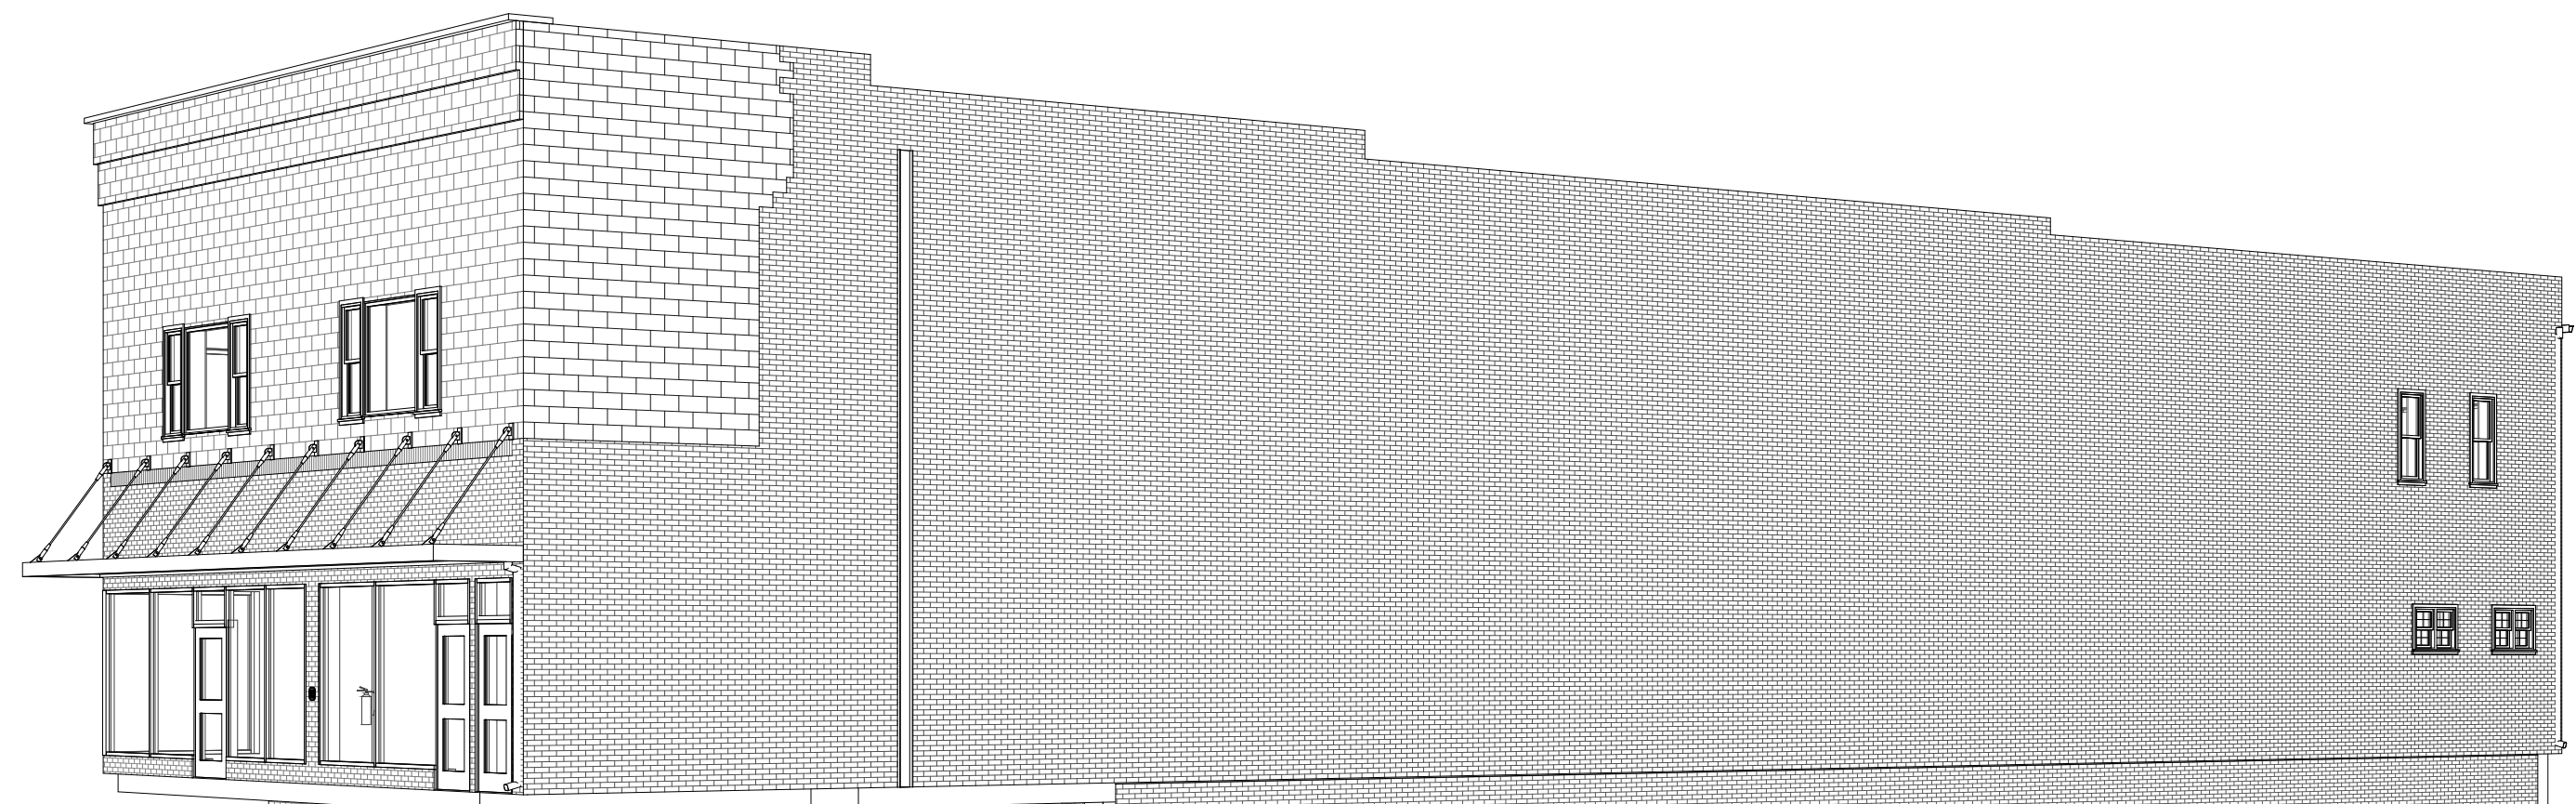

4 VIEW LOOKING SW FROM ACROSS 7TH STREET
T009

