




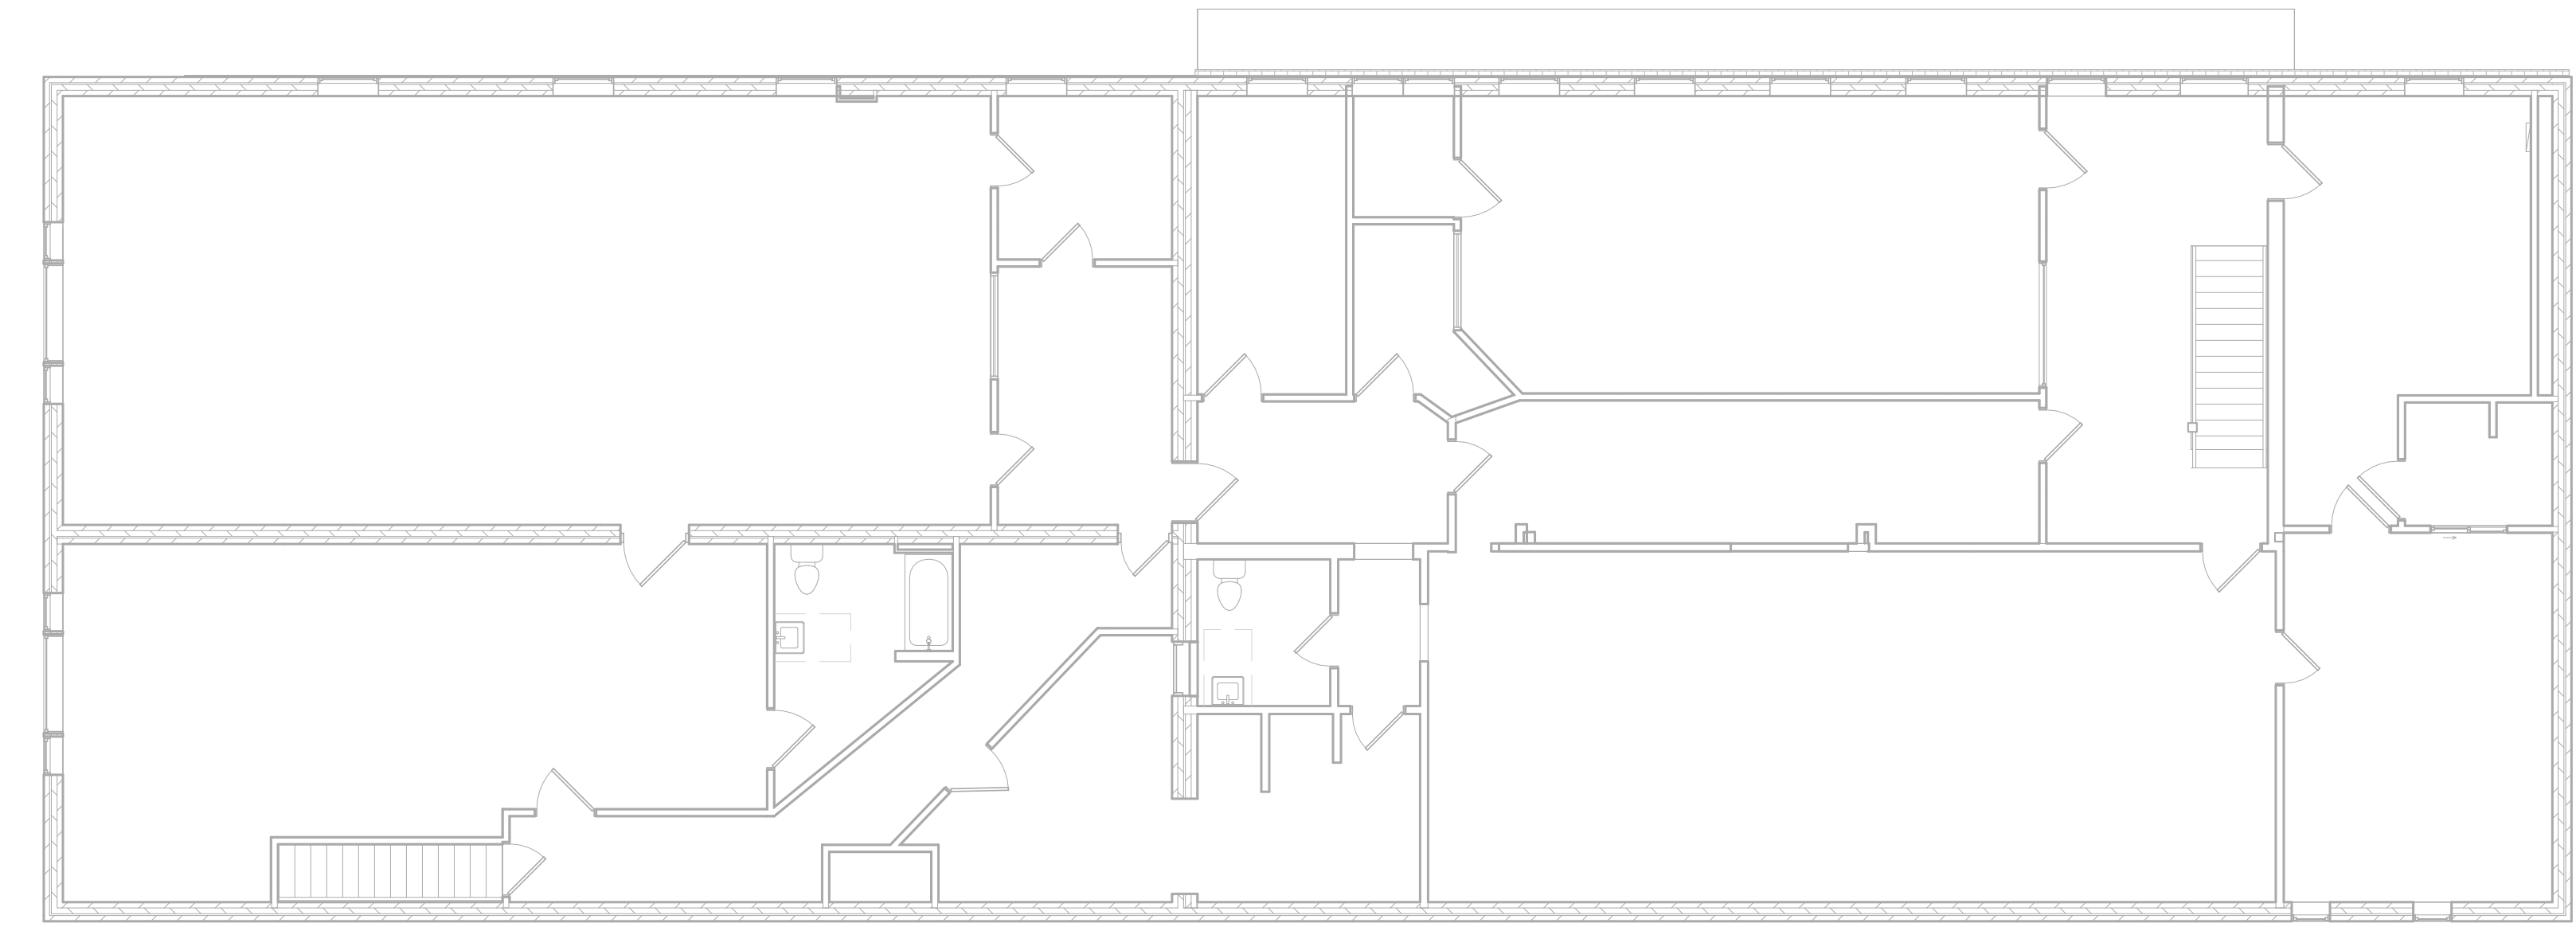

2 SECOND FLOOR EXISTING PLAN
1/8" = 1'-0"

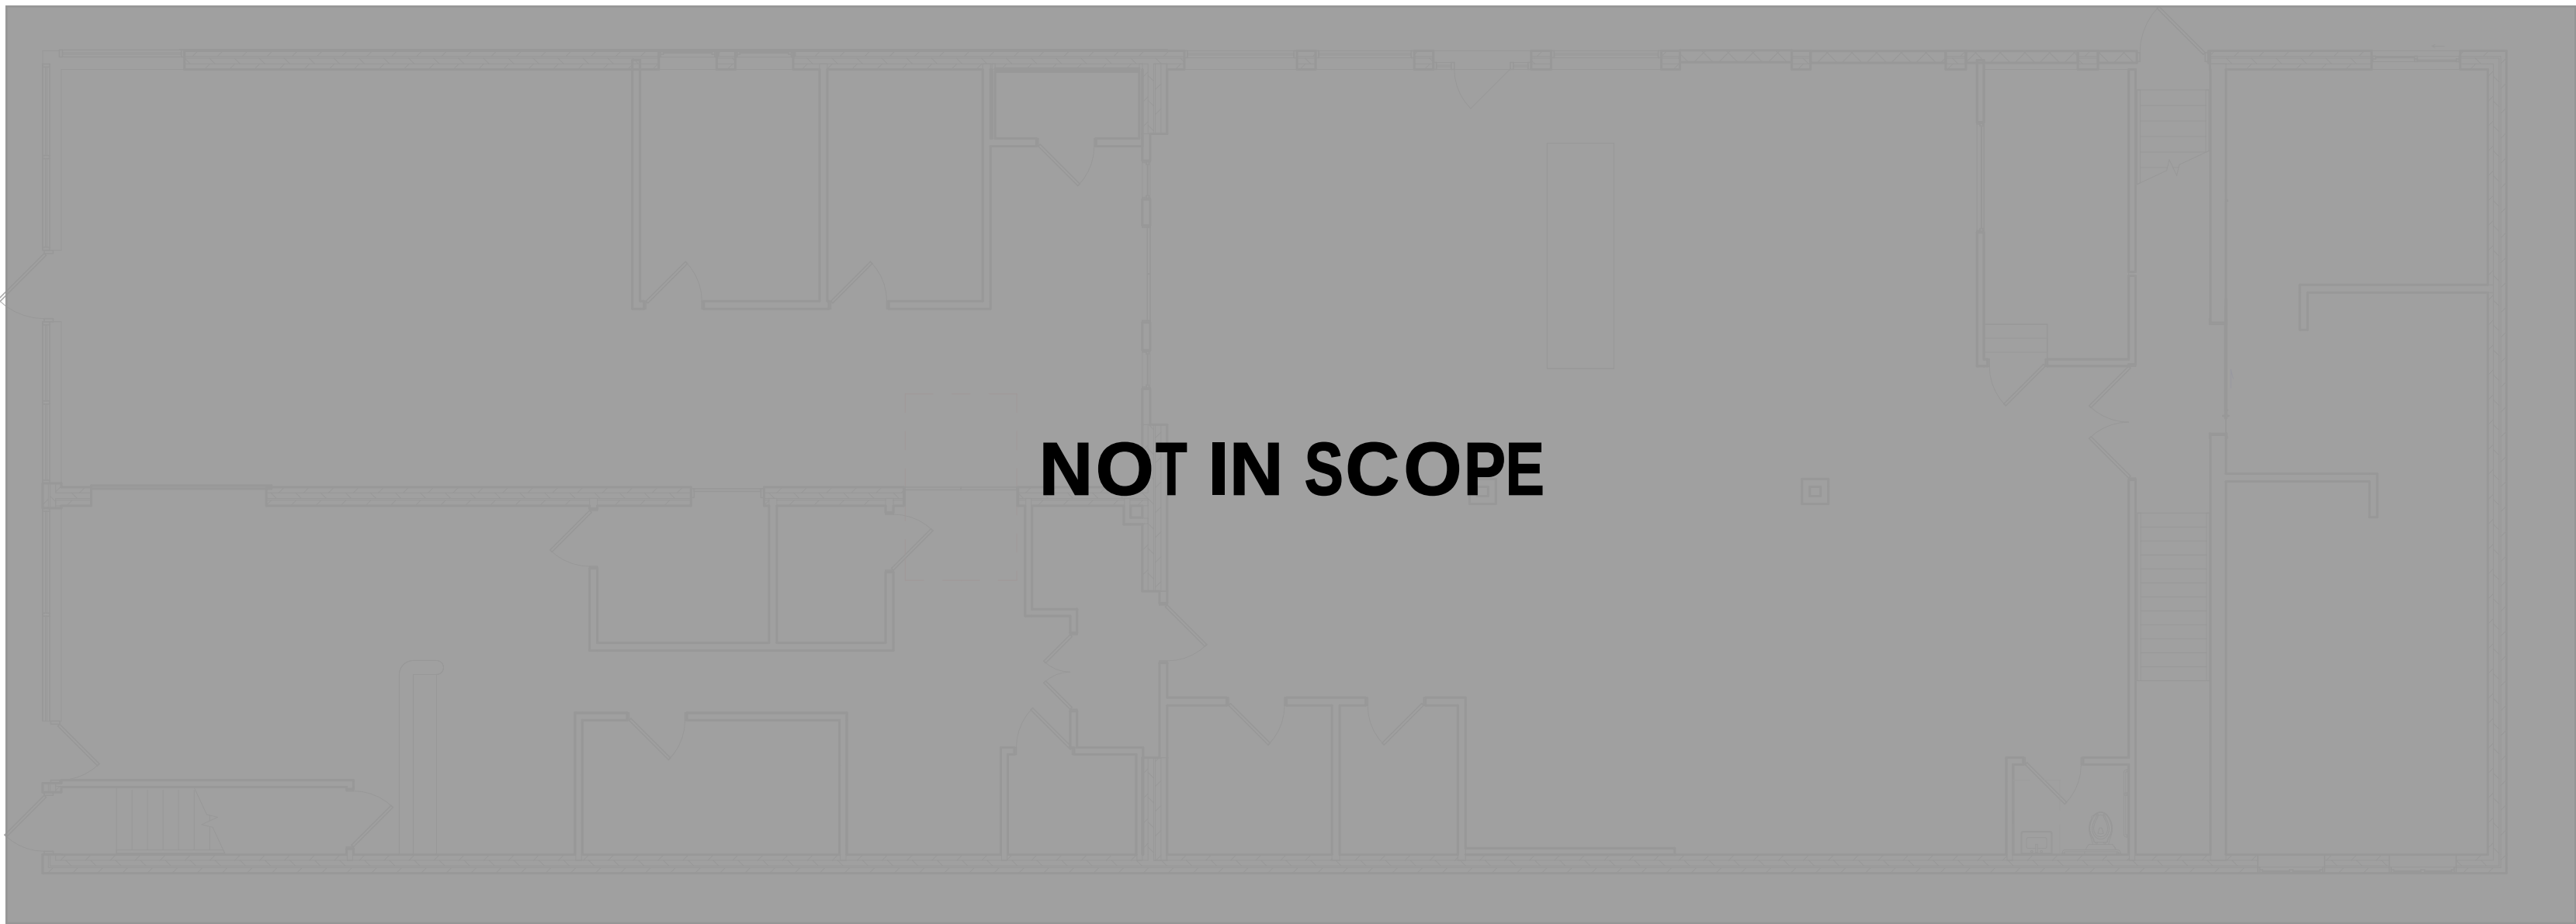

1 FIRST FLOOR EXISTING PLAN
1/8" = 1'-0"

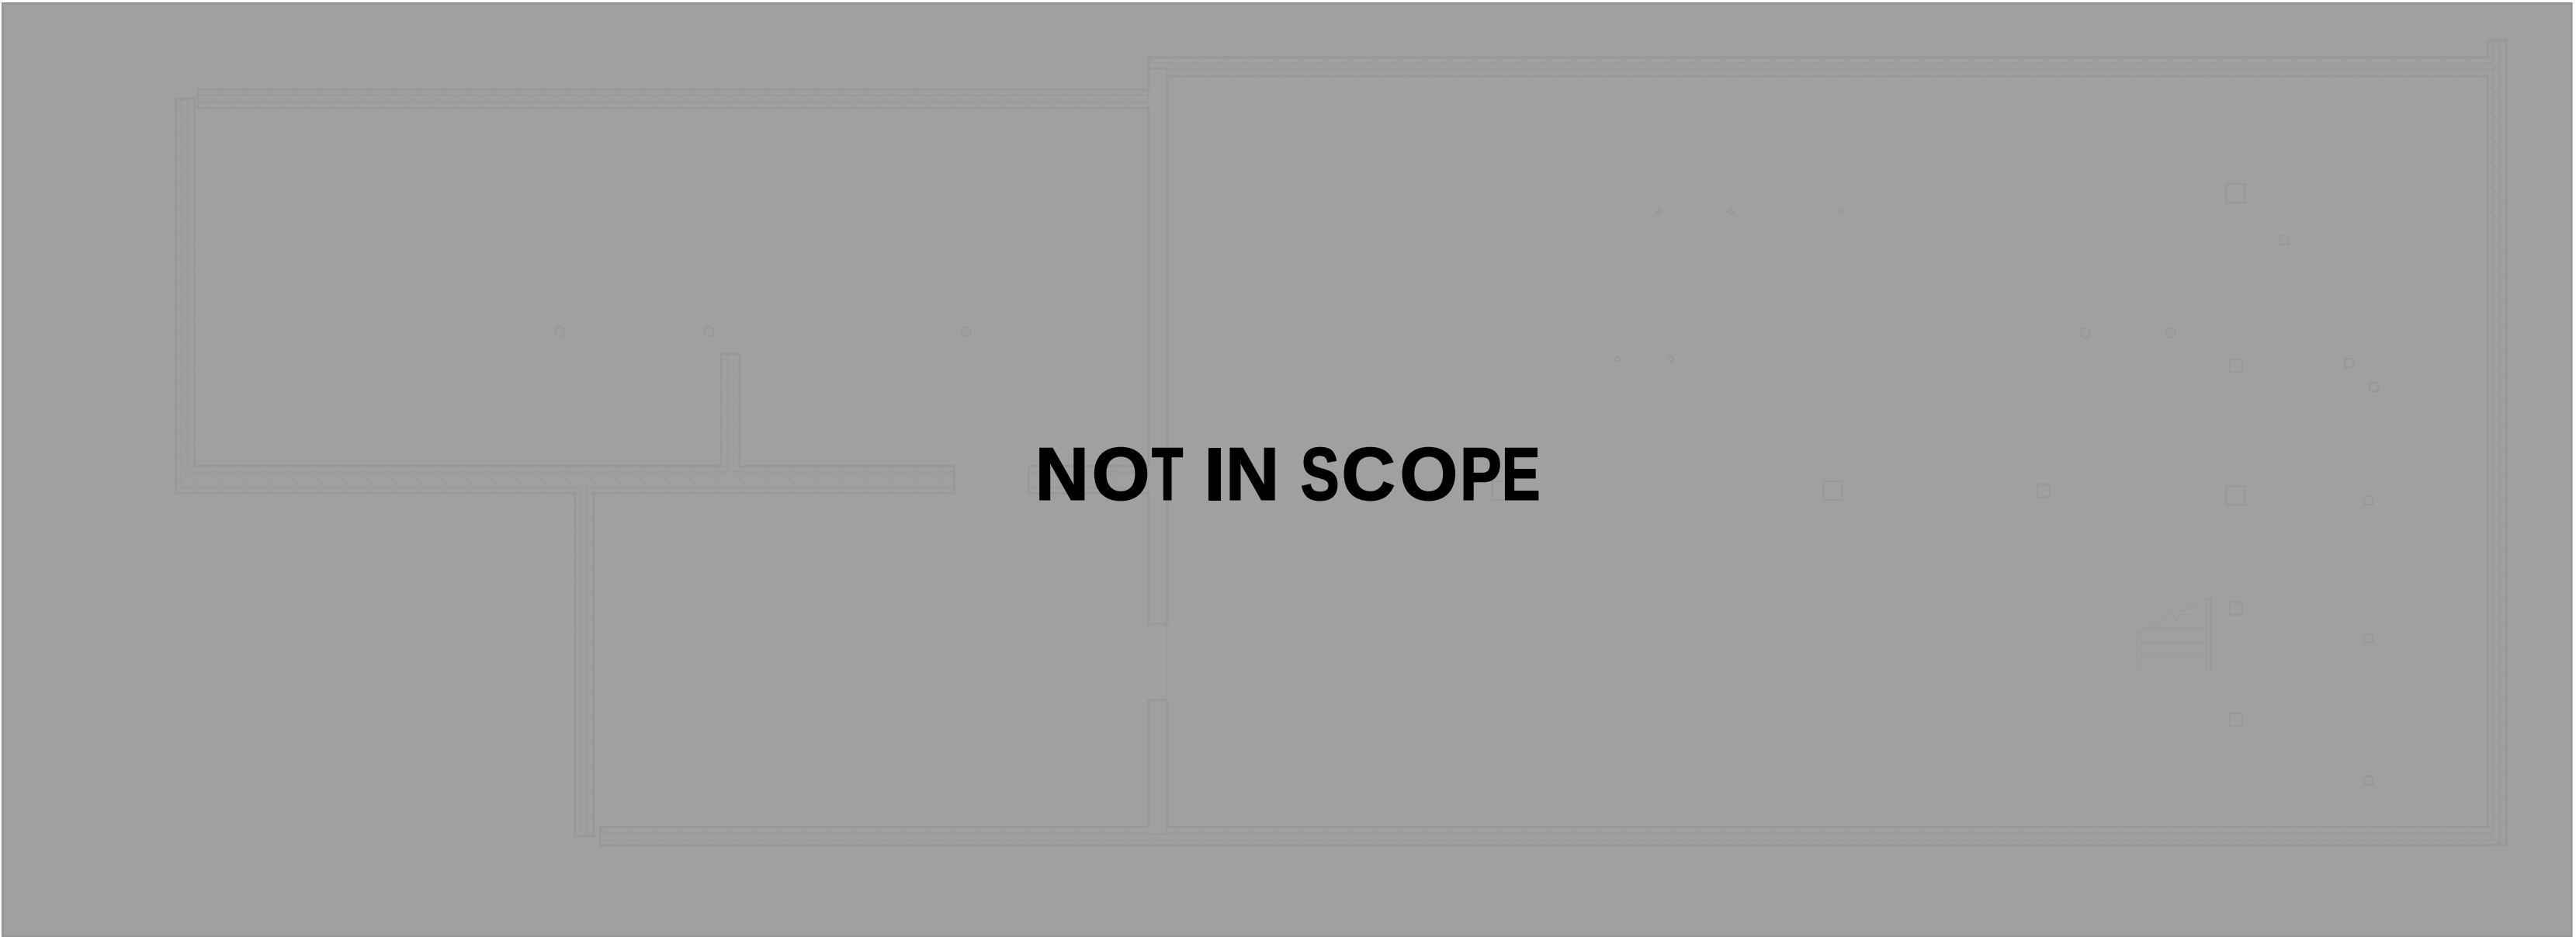

0 BASEMENT EXISTING PLAN
1/8" = 1'-0"

GENERAL NOTES

EXISTING PLANS AND DIMENSIONS ARE SHOWN FOR REFERENCE ONLY



ARCHITECT
Driven Design Studio PLLC
117 West Michigan Avenue
Battle Creek, MI 49017
(269) 753-8040
cody@drivendesignstudio.com

THIS DOCUMENT IS THE EXCLUSIVE PROPERTY OF DRIVEN DESIGN. THE DOCUMENT & THE INFORMATION IT CONTAINS MAY NOT BE REPRODUCED OR USED FOR OTHER THAN THE SPECIFIC PROJECT FOR WHICH IT WAS PREPARED WITHOUT THE EXPLICIT CONSENT OF DRIVEN DESIGN.

PROJECT NAME
101 S MAIN EVART
PROJECT ADDRESS
101 S. MAIN ST. EVART, MI
CLIENT

ISSUE
CONSTRUCTION DOCUMENTS

REVISION

DRAWN BY Author
DATE 12/2/2025 11:54:44 AM
SCALE 1/8" = 1'-0"
STAMP

PROJECT NUMBER
2025.072
EXISTING FLOOR PLANS

A000