

REFLECTED CEILING GENERAL NOTES

- ALL LIGHT SWITCHES SHALL BE SILENT TYPE, 20 AMP, WHITE COLOR WITH WHITE COVER PLATES.
- ALL NEW LIGHT FIXTURES TO BE LED. FIXTURES AND LAYOUT ARE SHOWN SCHEMATICALLY.
- IF CEILING HEIGHTS ARE NOT CALLED OUT, THEN THE CEILING IS EXISTING OR SHALL BE EXPOSED TO THE EXISTING STRUCTURE ABOVE. CONFIRM WITH ARCHITECT
- COORDINATE LIGHT FIXTURE, MECHANICAL, PLUMBING, ALONG WITH ANY OTHER SYSTEMS AS REQUIRED TO NOT INTERFERE WITH ONE ANOTHER.
- ALL LIGHT FIXTURES AND HVAC SHALL BE CENTERED IN ALL ROOMS, 2x2 CEILING GRIDS, CLOUDS OR BETWEEN OTHER ELEMENTS OR EQUALLY SPACED UNLESS NOTED OTHERWISE.
- ALL 2X2 CEILING GRIDS TO BE CENTERED IN ROOM UNLESS NOTED OTHERWISE. NO PANEL SHALL BE LESS THAN 4" WIDE
- SEE MEP PLANS FOR ADDITIONAL MECHANICAL, ELECTRICAL, AND PLUMBING NOTES.
- REFER TO INTERIOR ELEVATIONS AND RCP FOR UNDER CABINET LIGHTING LOCATIONS.
- REFER TO ROOM FINISH KEY AND SCHEDULE FOR ACP DESIGNATIONS
- ALL DIMENSIONS ARE FROM CENTER LINE OF FIXTURE TO FINISHED FACE OF WALL
- PATCH AND REPAIR EXISTING CEILING AS REQUIRED THAT WAS DISTURBED DURING DEMOLITION AND/OR NEW CONSTRUCTION ACTIVITIES. PATCH AND REPAIR TO MATCH EXISTING ADJACENT CONSTRUCTION, SUPPORT SYSTEM, CEILING FINISH, PATTERN AND ELEVATION.

REFLECTED CEILING LEGEND

- EXISTING 2X2 CEILING TILES & GRID. SEE FINISH SCHEDULE FOR TYPE
- NEW 2X2 CEILING TILES & GRID. SEE FINISH SCHEDULE FOR TYPE
- GYP. BD. CEILING
- EXPOSED CEILING TO STRUCTURE
- LINES OF CASEWORK BELOW
- ACCESS HATCH

LIGHT FIXTURE LEGEND

SEE ELECTRICAL PLANS

PROJECT NAME
101 S MAIN EVART

PROJECT ADDRESS
101 S. MAIN ST. EVART, MI

CLIENT

ISSUE
CONSTRUCTION DOCUMENTS

REVISION

DRAWN BY CMN

DATE 12/2/2025 11:55:04 AM


SCALE As indicated

STAMP


PROJECT NUMBER
2025.072

REFLECTED CEILING PLANS

A200

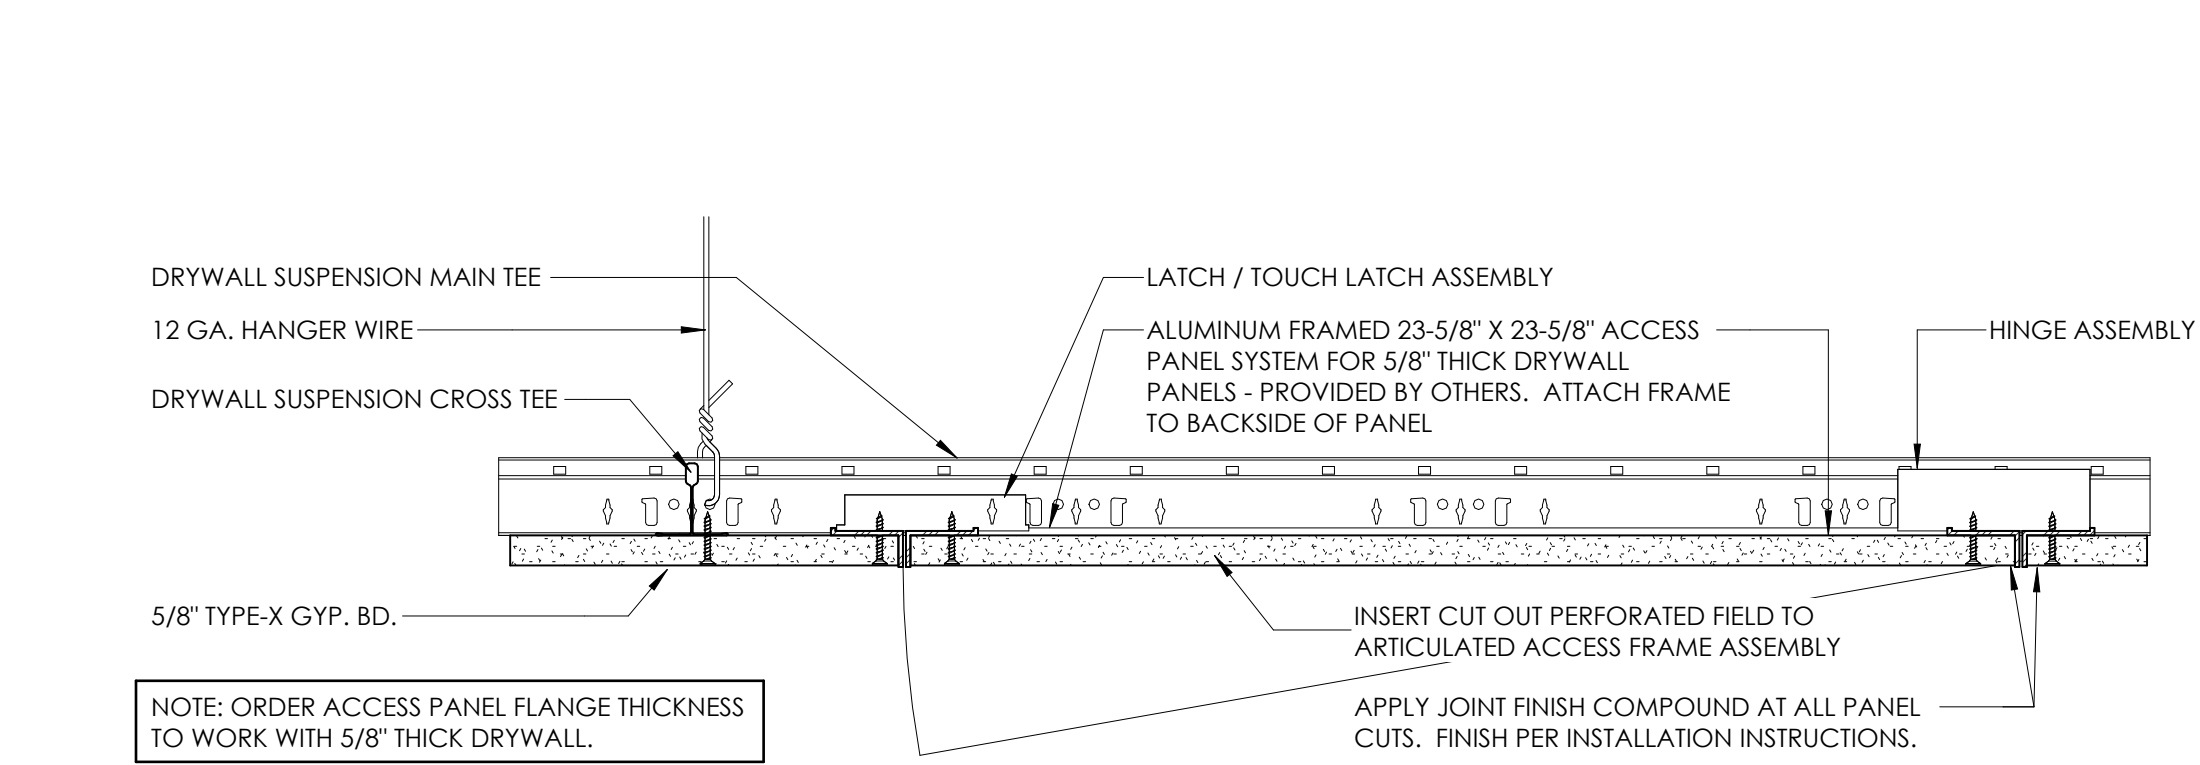


1 ACCESS PANEL DETAIL
3" = 1'-0"

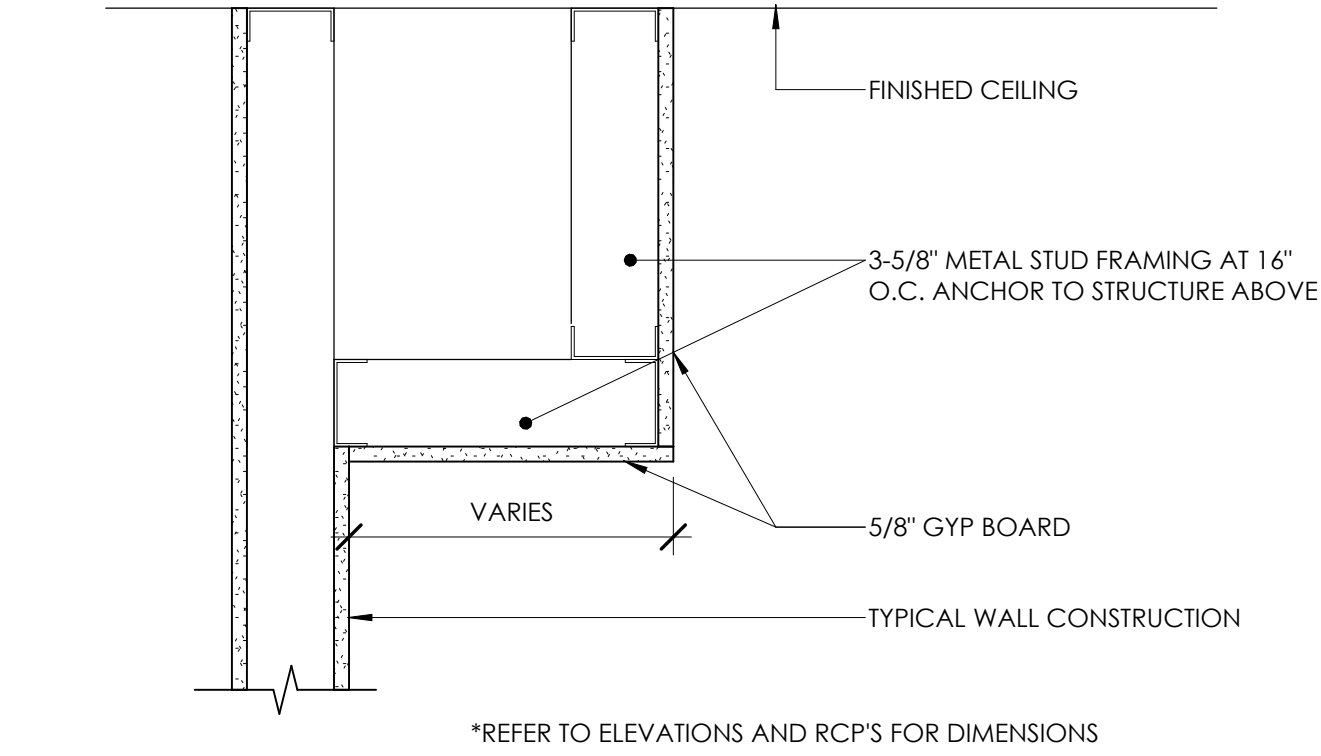


2 BULKHEAD - MTL STUD
1 1/2" = 1'-0"




3 FIRST FLOOR REFLECTED CEILING PLAN
1/8" = 1'-0"

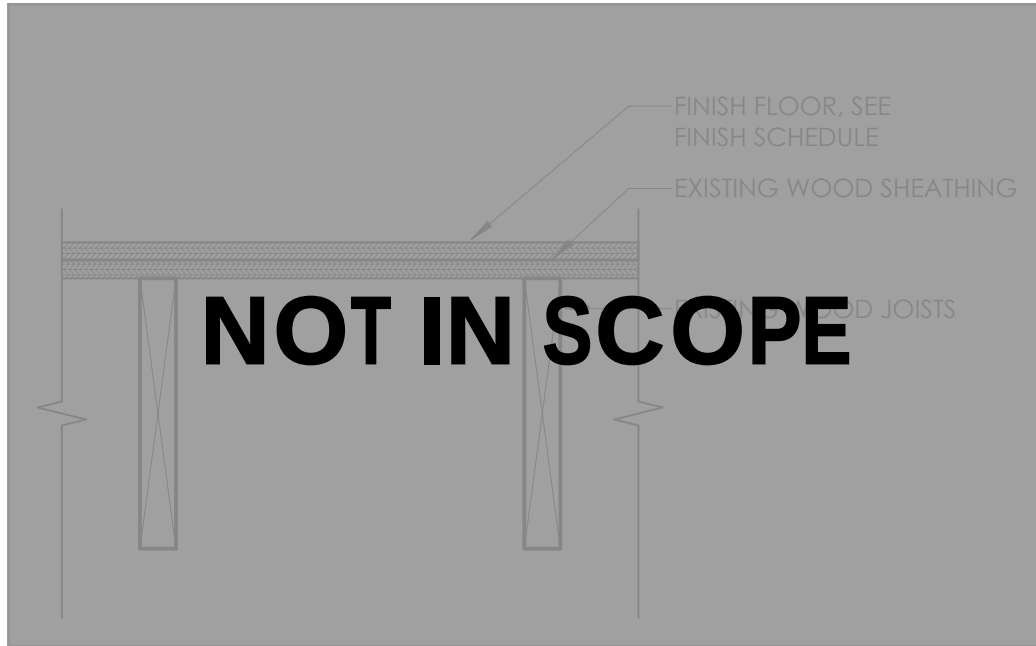


5 BASEMENT CEILING DETAIL
1 1/2" = 1'-0"

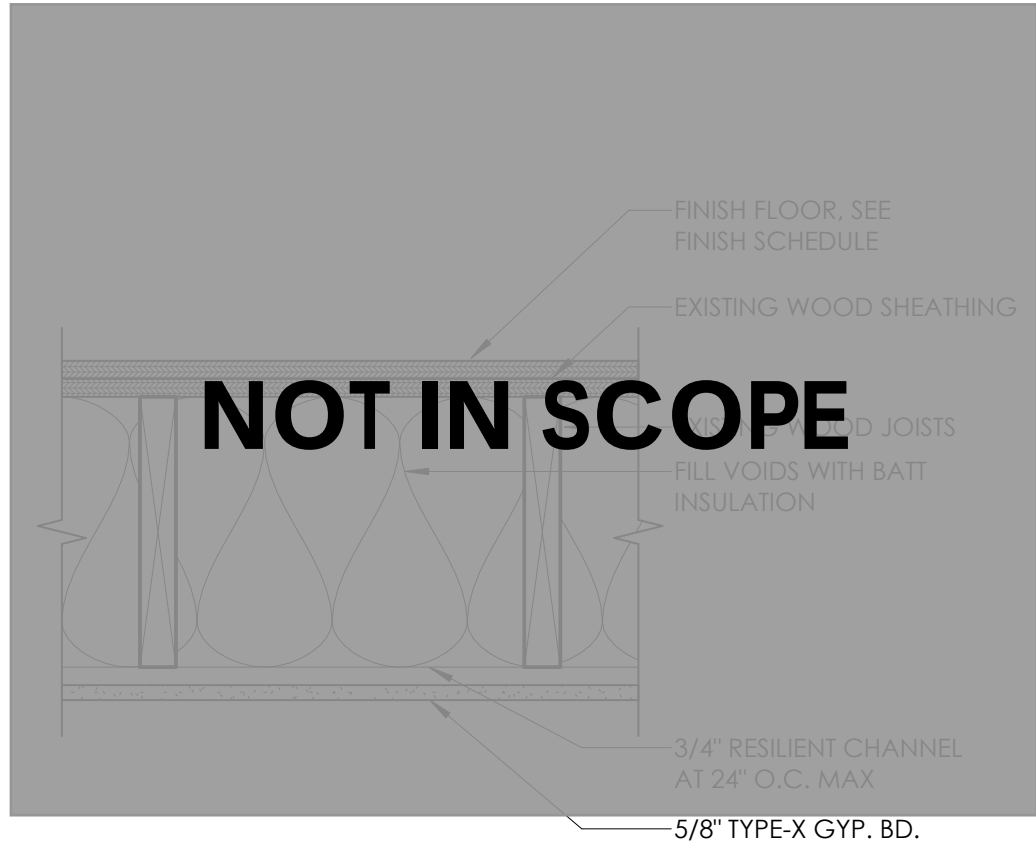

6 FIRST FLOOR CEILING DETAIL
1 1/2" = 1'-0"

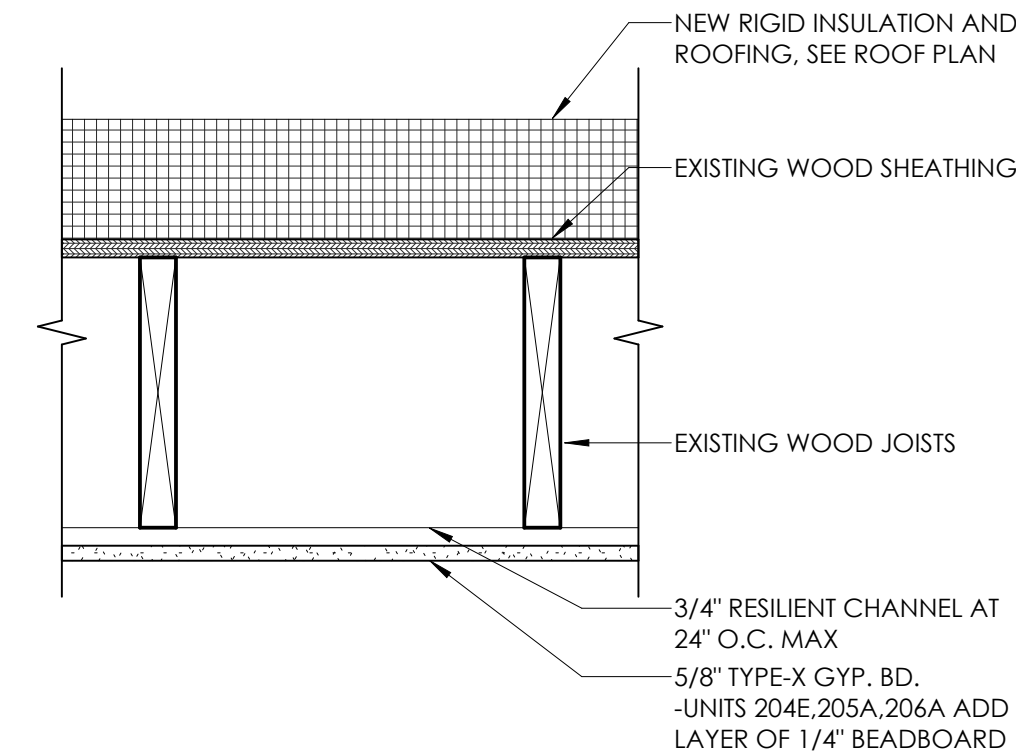

7 SECOND FLOOR CEILING DETAIL
1 1/2" = 1'-0"

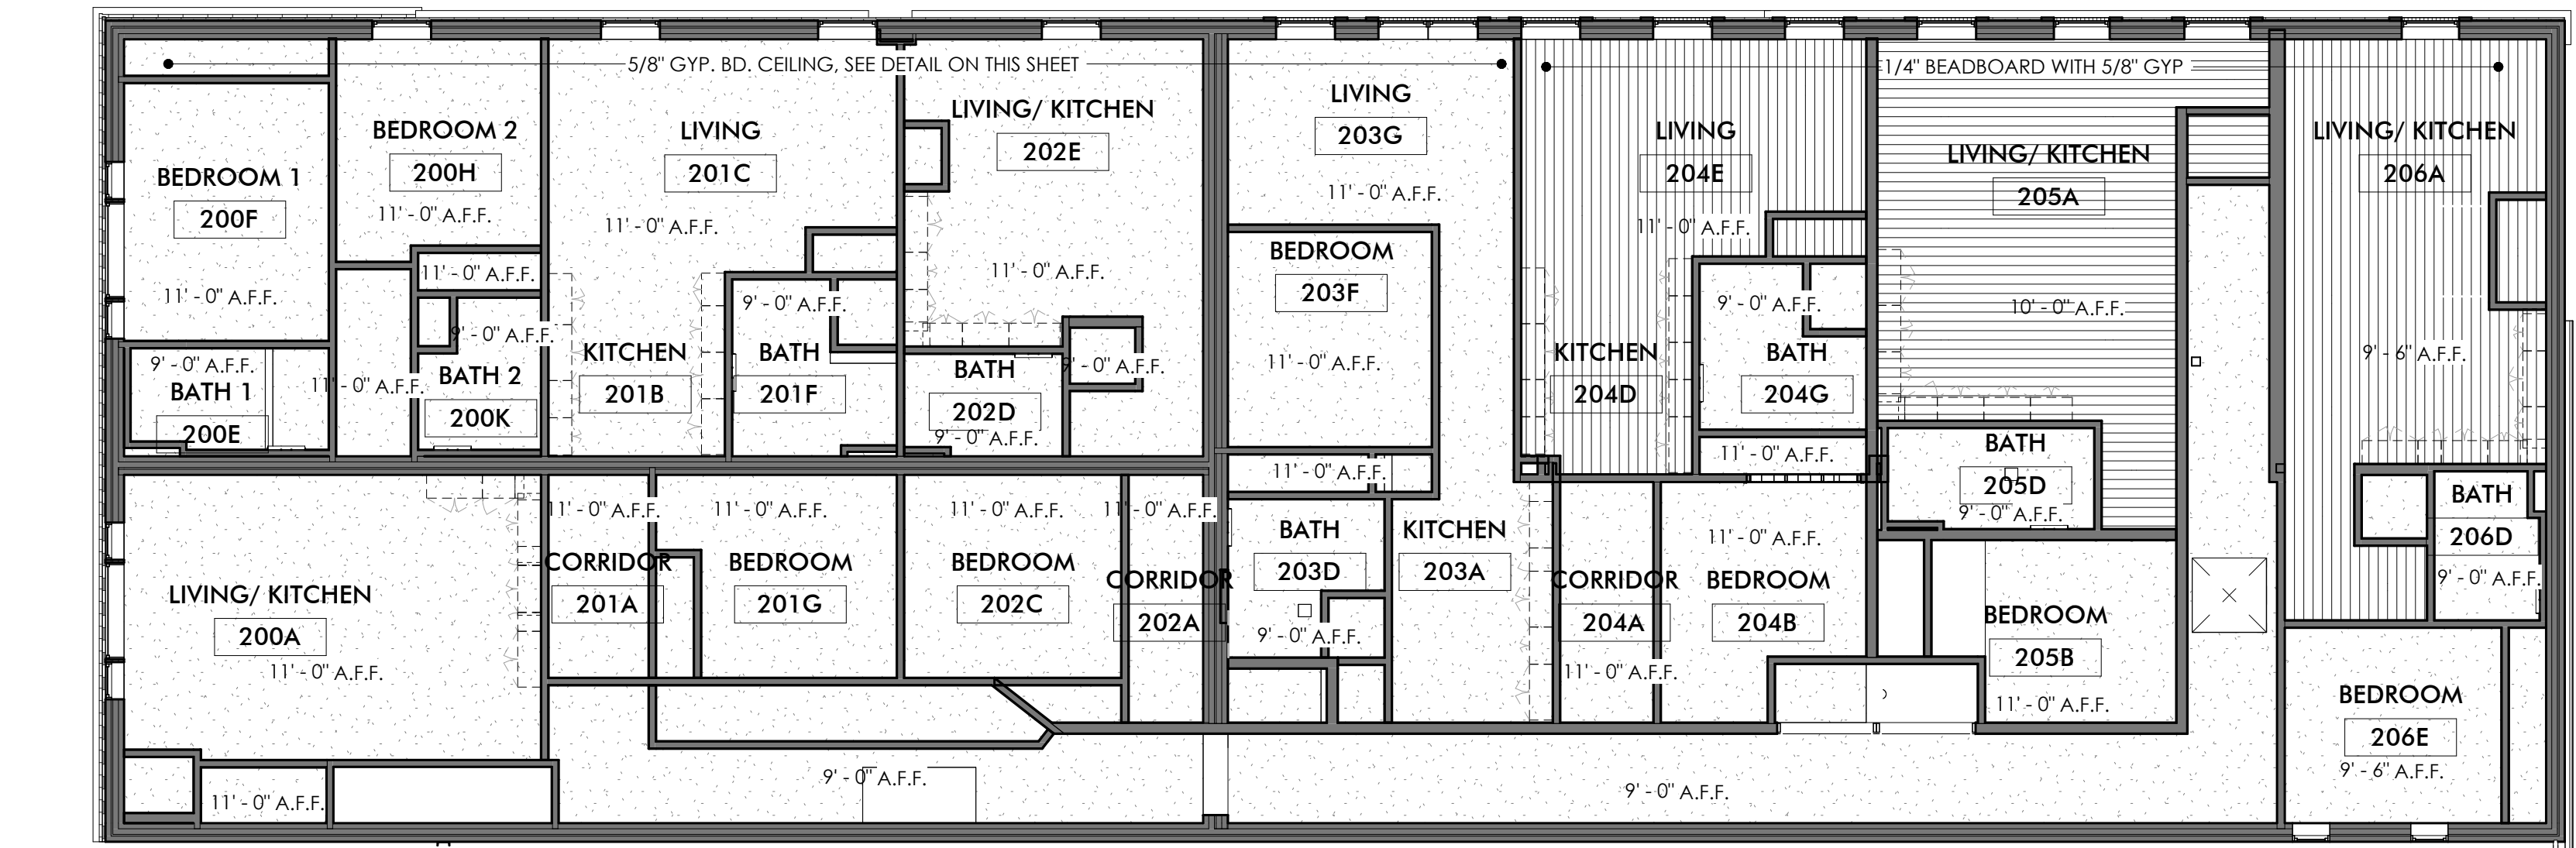

4 SECOND FLOOR REFLECTED CEILING PLAN
1/8" = 1'-0"