




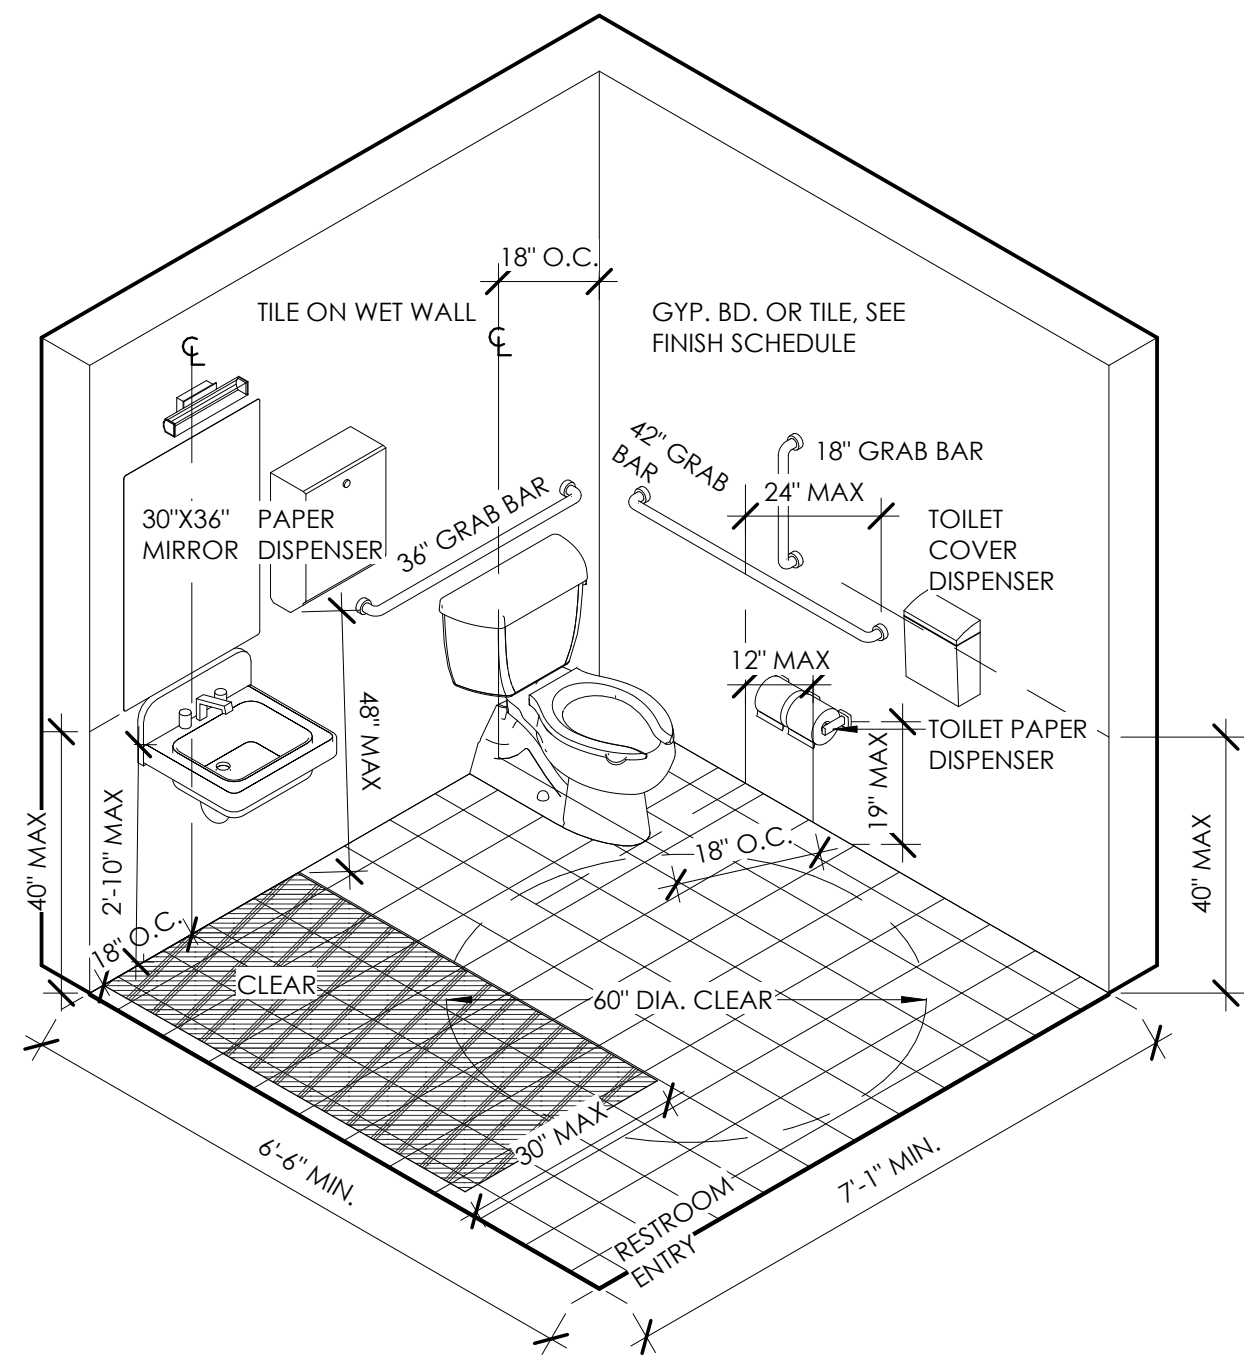

ADA RESTROOM AXON - NTS

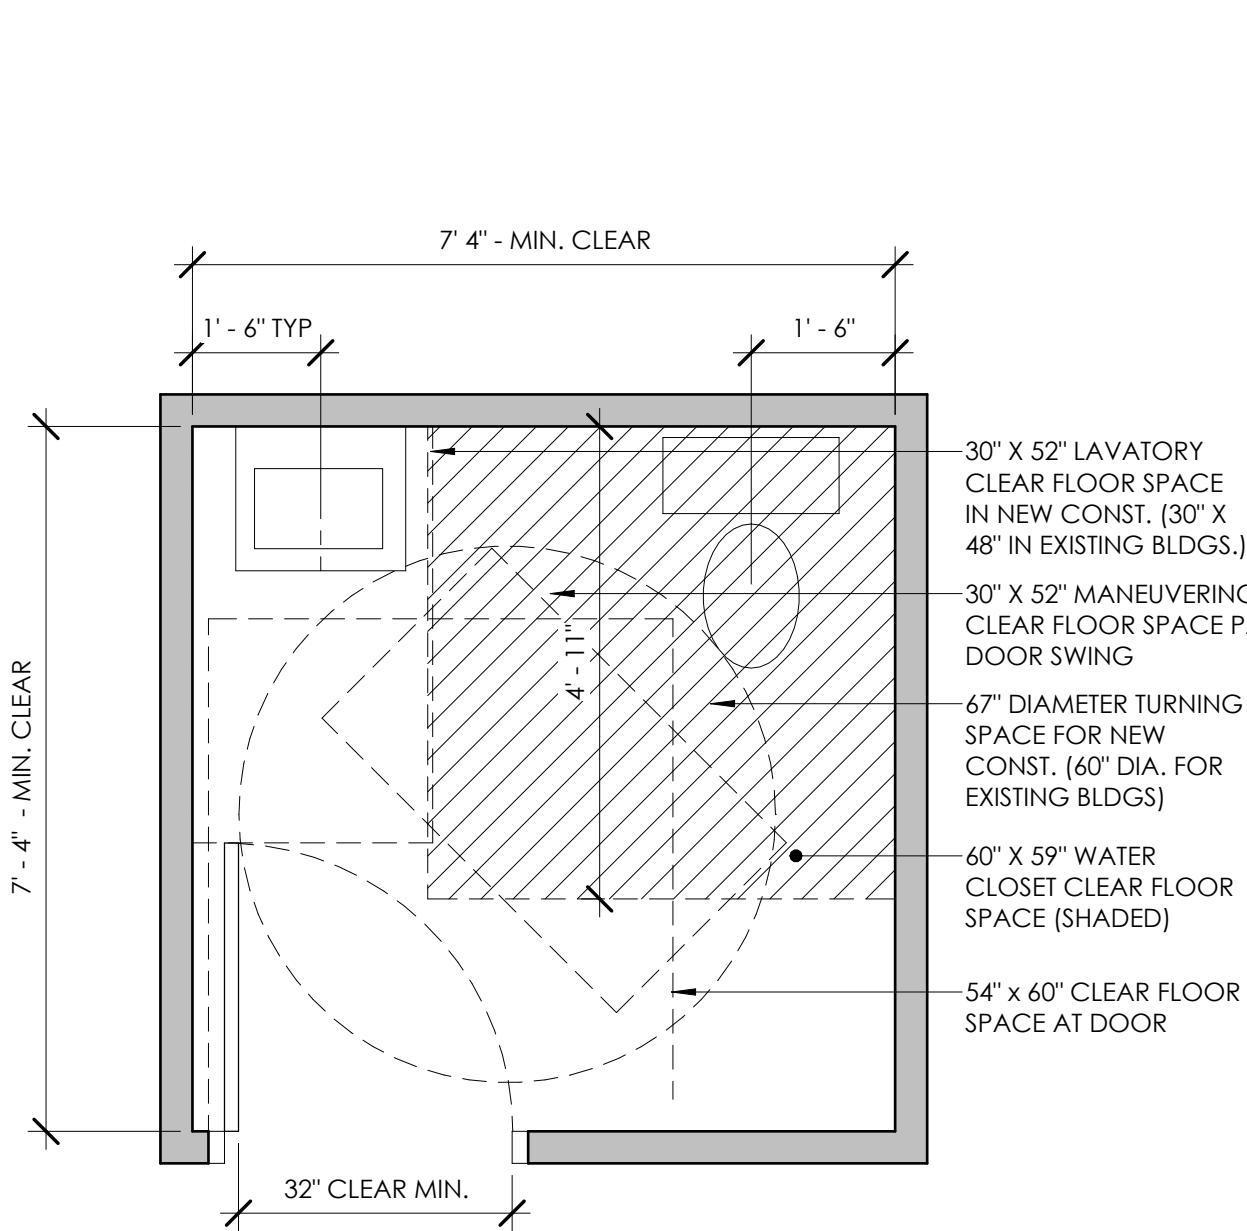


ADA RESTROOM PLAN - NTS

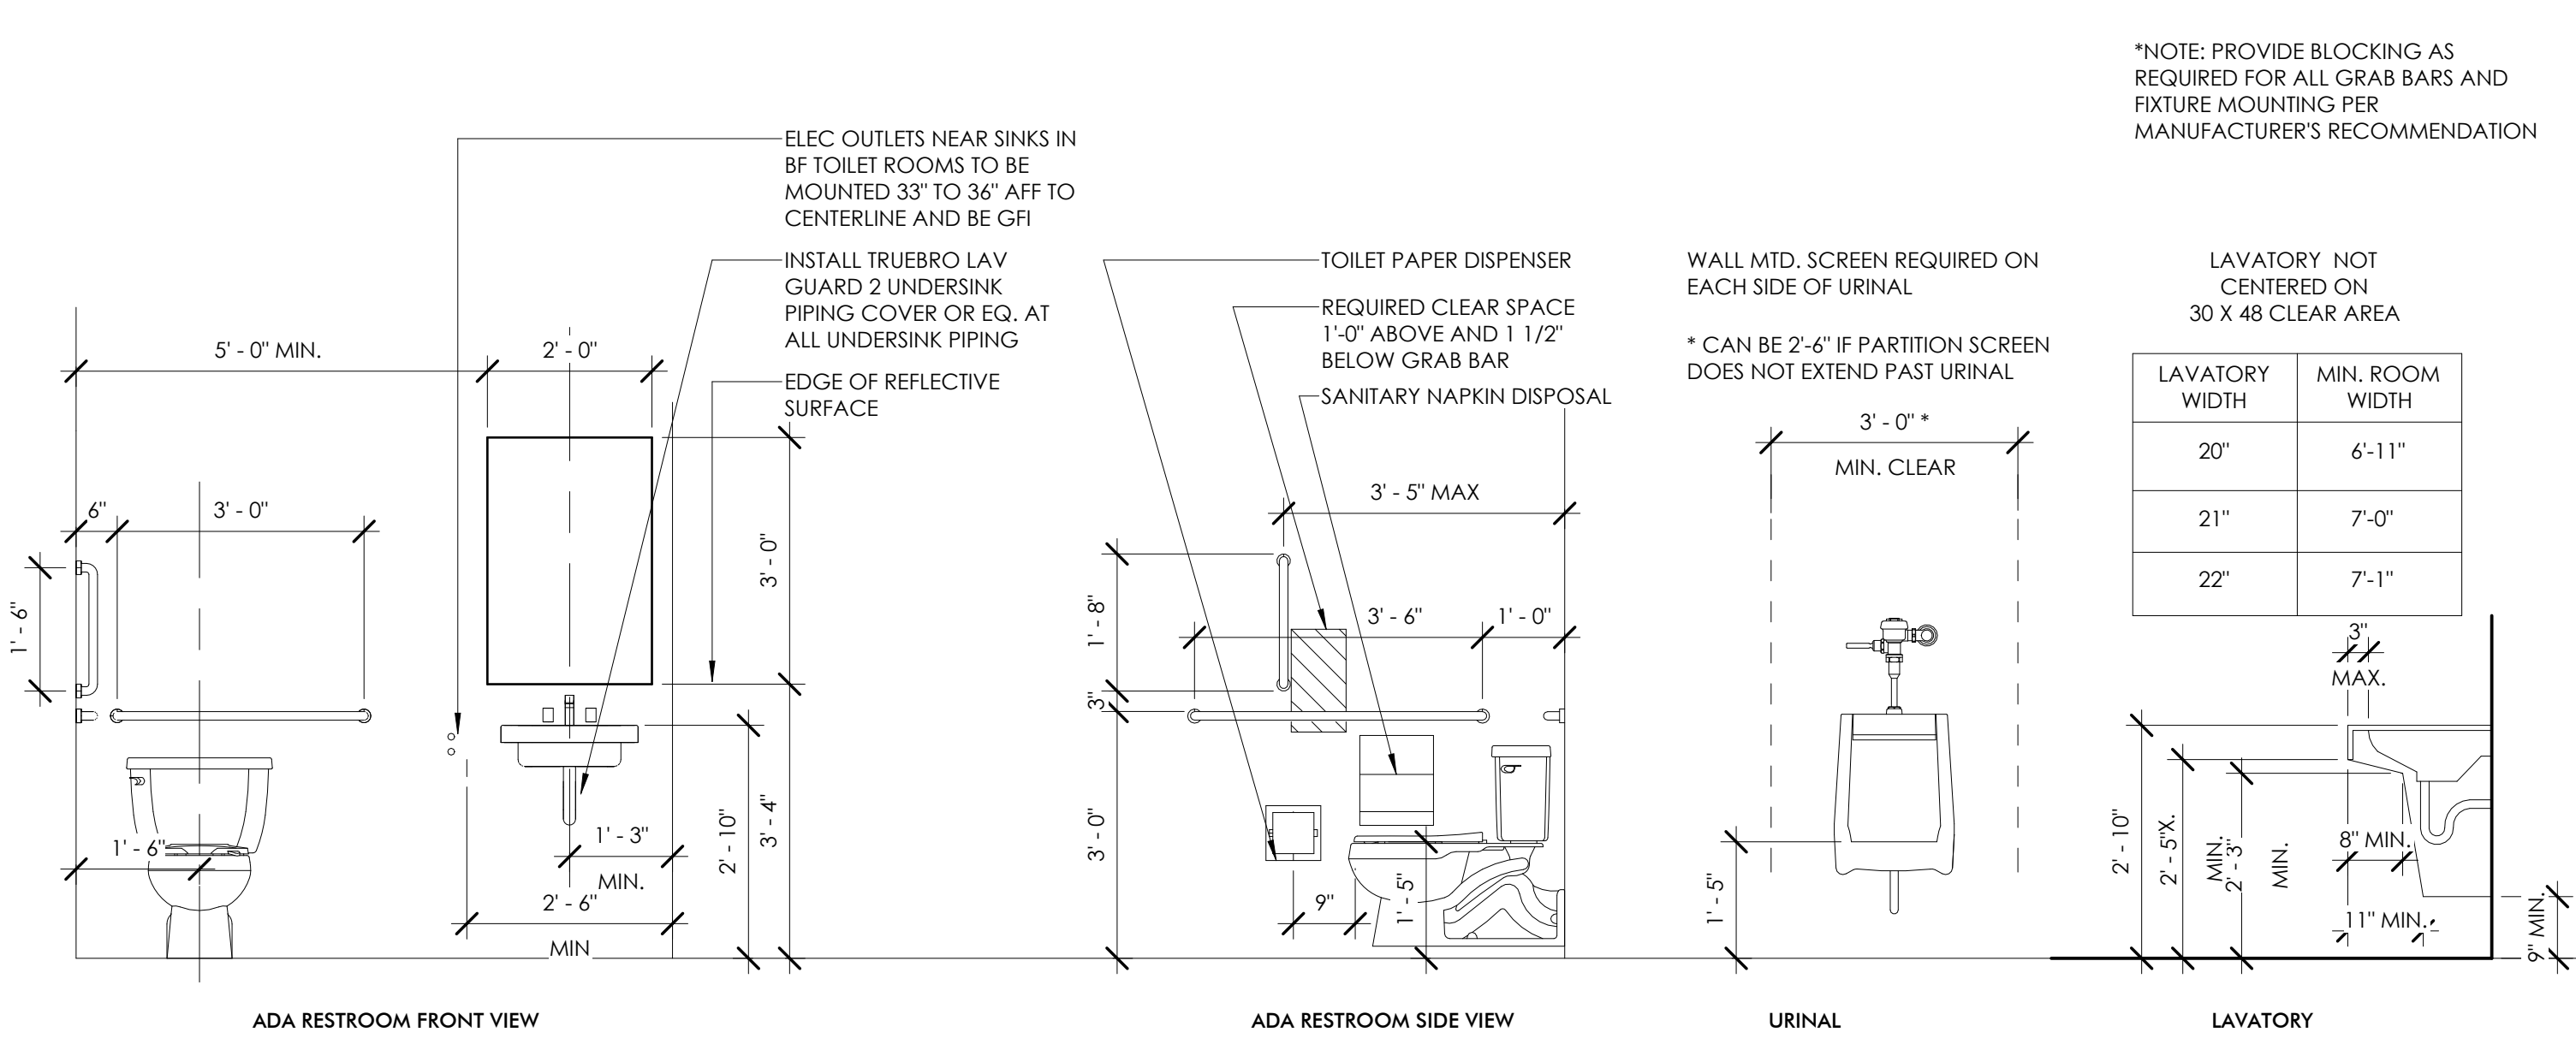


RESTROOM DETAILS - NTS


ELECTRICAL DETAILS

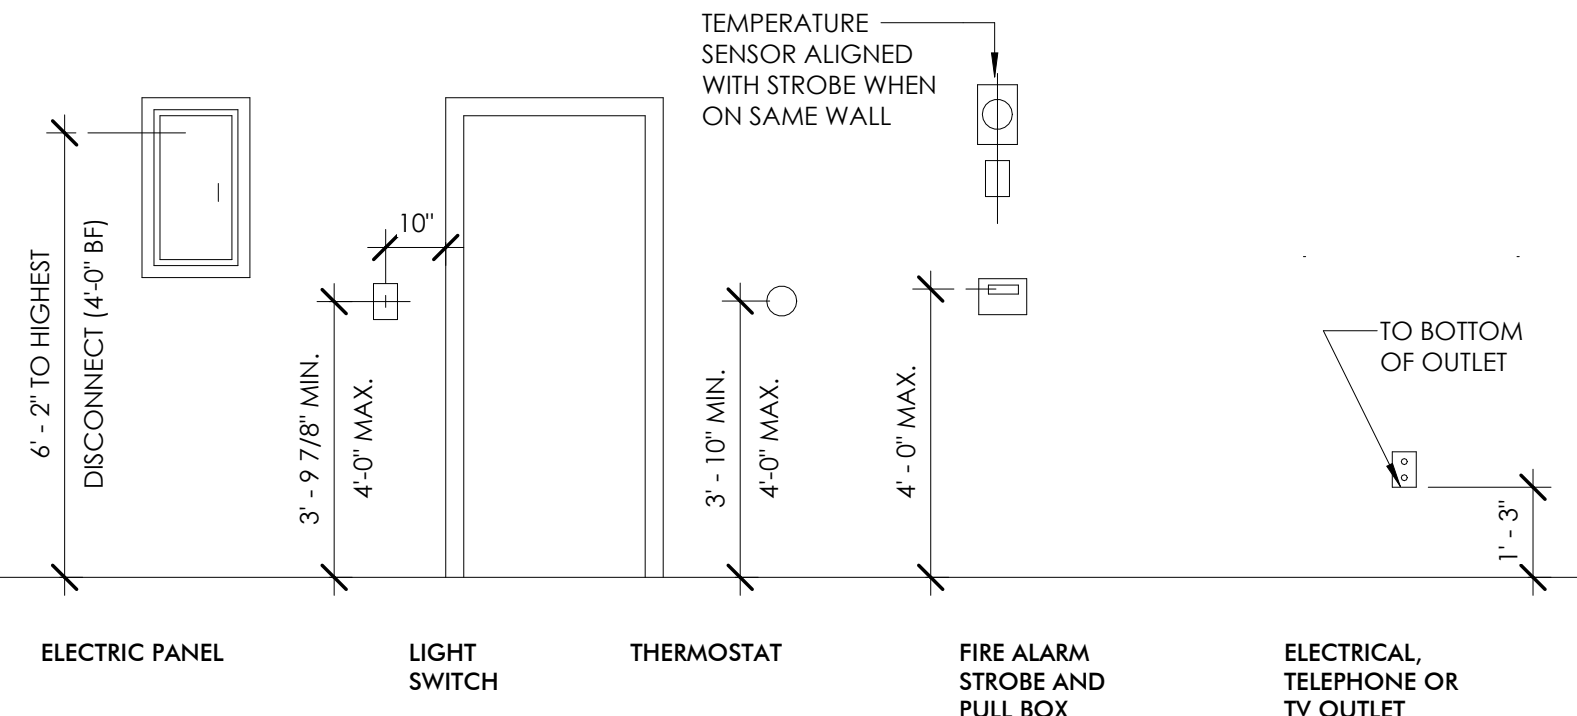


MOUNTING HEIGHTS

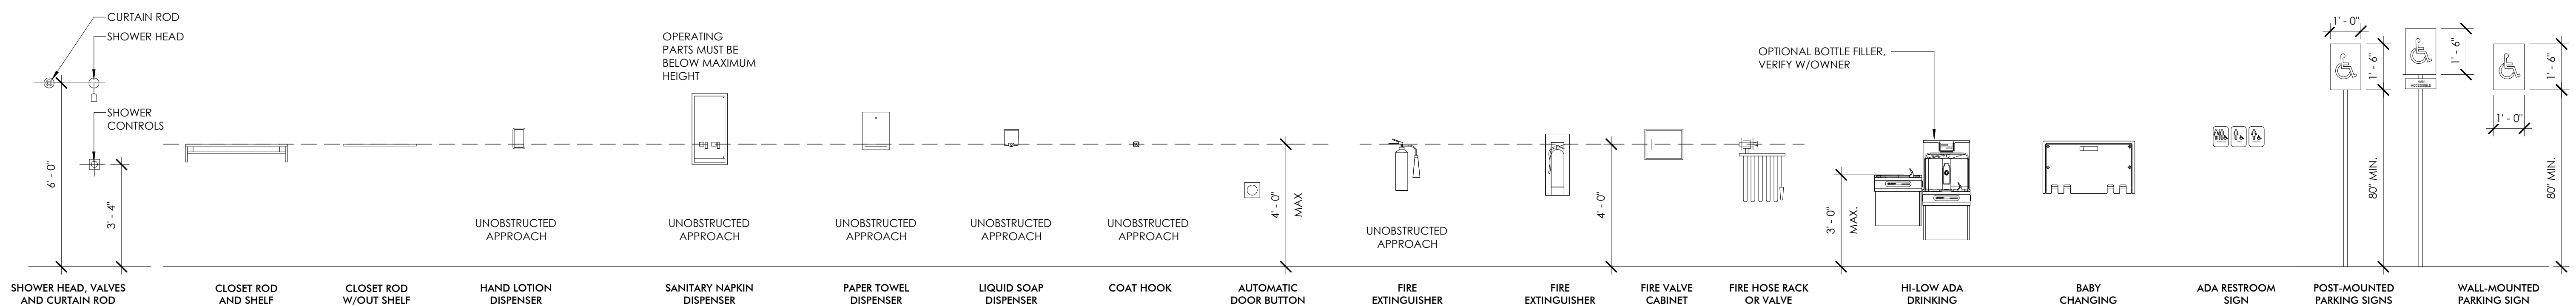


SHOWER DETAILS

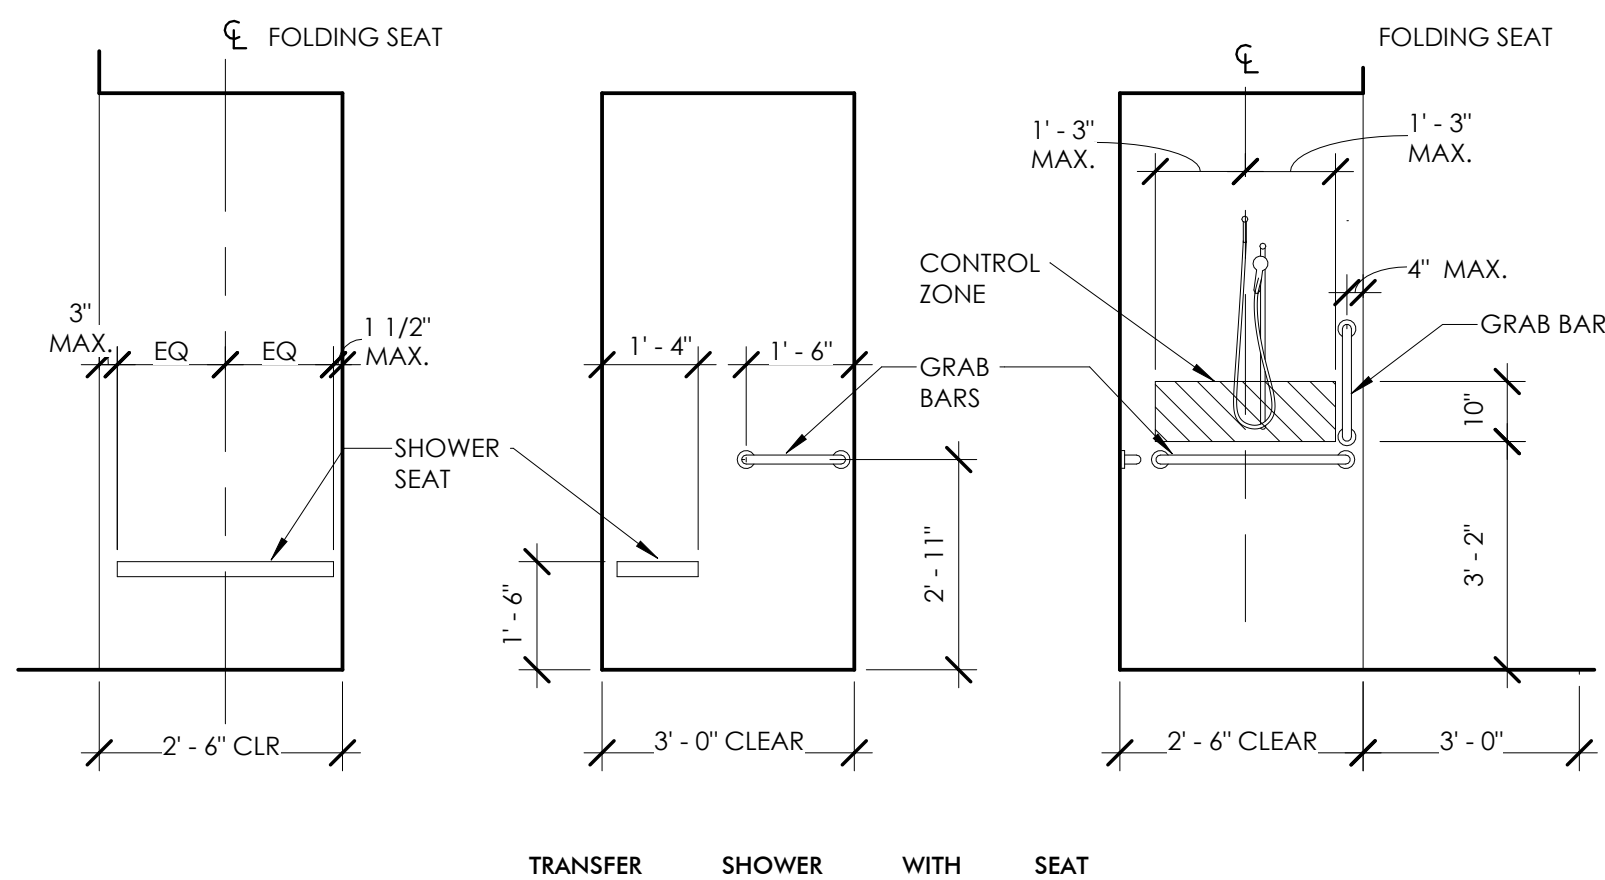

SHOWER DETAILS

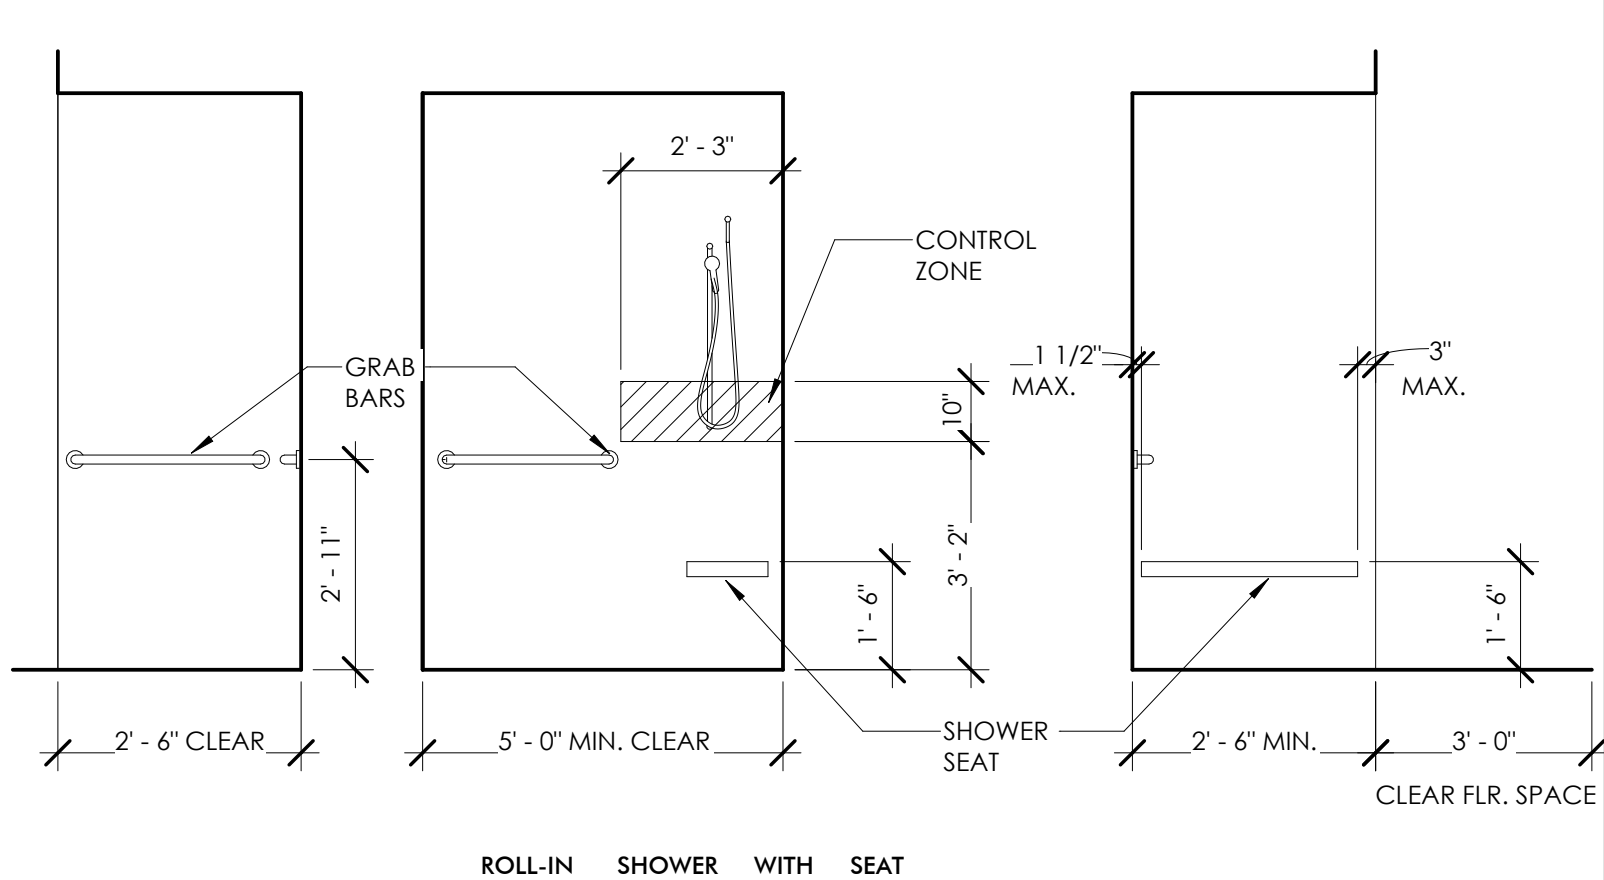

RAILING DETAILS

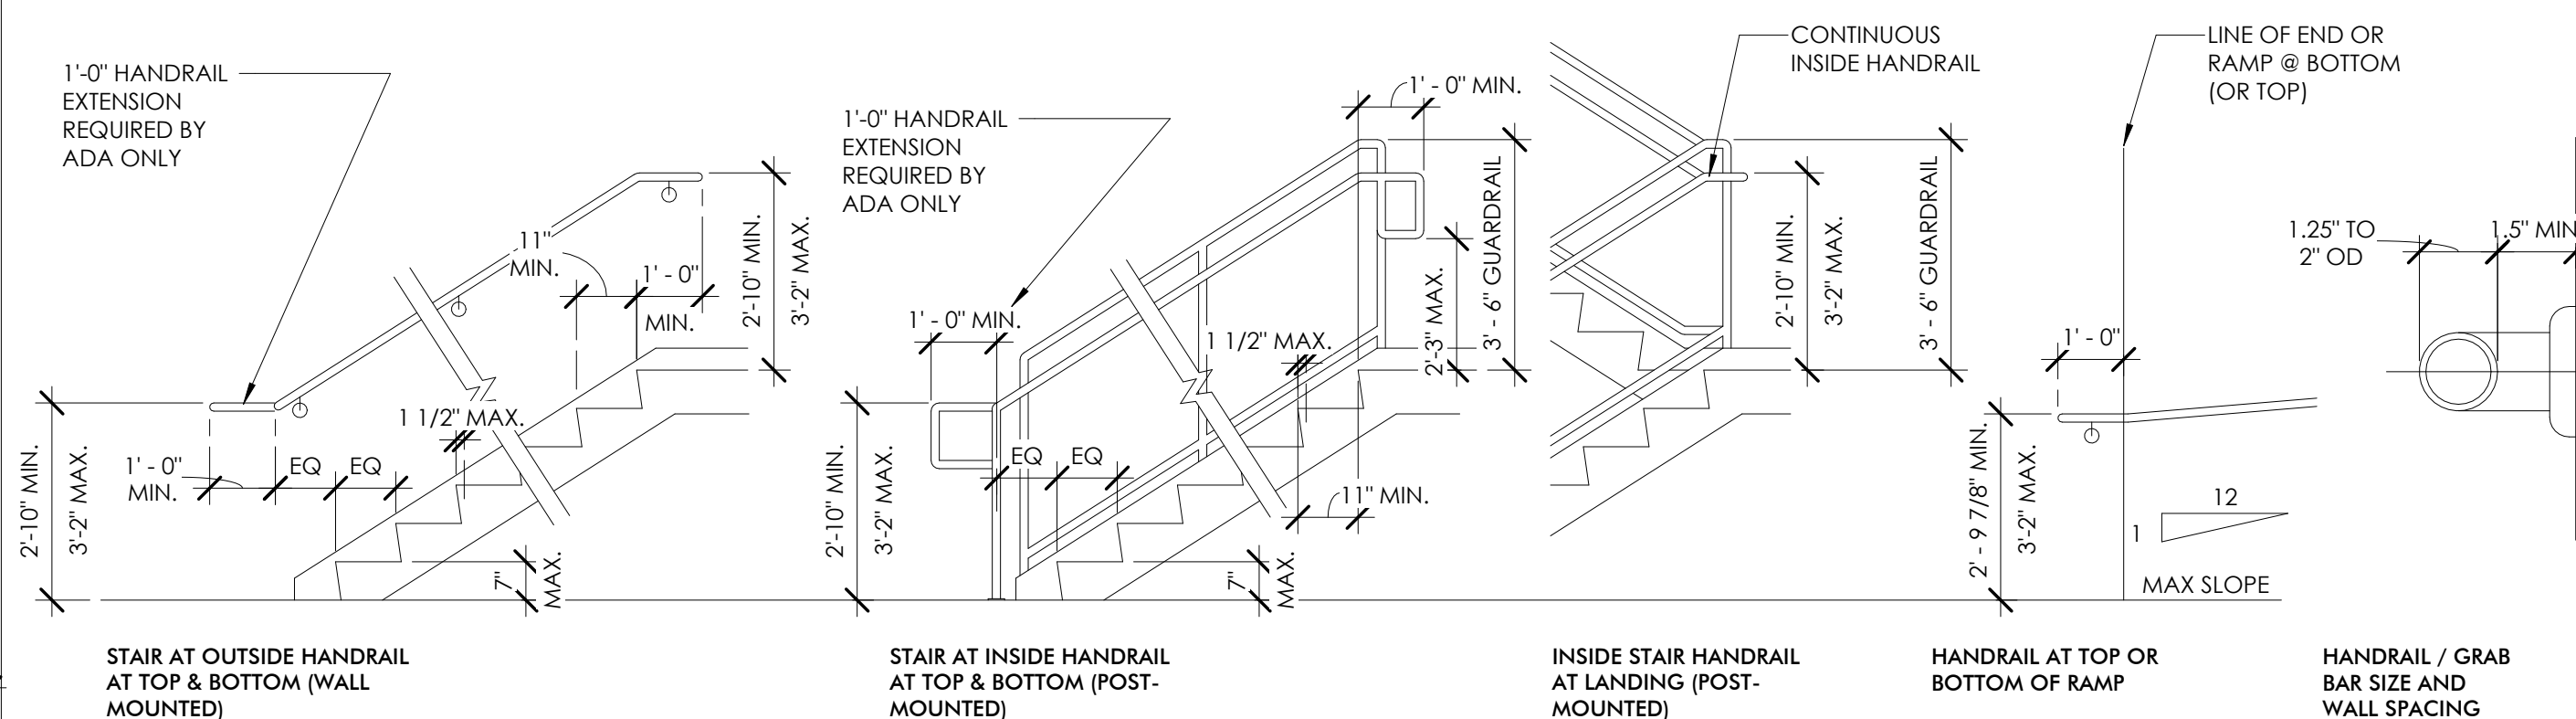

THIS DOCUMENT IS THE EXCLUSIVE PROPERTY OF DRIVEN DESIGN. THE DOCUMENT & THE INFORMATION IT CONTAINS MAY NOT BE REPRODUCED OR USED FOR OTHER THAN THE SPECIFIC PROJECT FOR WHICH IT WAS PREPARED WITHOUT THE EXPLICIT CONSENT OF DRIVEN DESIGN.

PROJECT NAME
101 S MAIN EVART
PROJECT ADDRESS
101 S. MAIN ST. EVART, MI
CLIENT

ISSUE
CONSTRUCTION DOCUMENTS

REVISION

DRAWN BY CMIN
DATE 12/2/2025 11:54:26 AM
SCALE As indicated
STAMP

PROJECT NUMBER
2025.072

MOUNTING HEIGHTS CONTINUED

T003