

Bay Arenac ISD Dining Room Addition
and Interior Renovations
Bay City, Michigan

TSSF Architects, Inc.
122 N. Washington Ave.
Saginaw, MI 48607

ADDENDUM NO. 7
Date: October 2, 2026
TSSF Project # 2538


This addendum authorizes the following revisions to the plans and specifications for the above-named project and will be considered fully a part of said documents.

GENENERAL:

Item G1: **Clarification:** See the attached S1.0 sheet. The one on the published set is coming up as incomplete for some people who have downloaded it.


ATTACHMENTS: Sheets S1.0

FOOTING SCHEDULE				
FOOTING MARK	FOOTING SIZE WIDTH x THICKNESS	REINFORCEMENT	TOP OF FTG. ELEV.	REMARKS
WF1	2'-0" x CONT. x 1'-0"	(2) #5 BARS CONT	97'-4"	DET 1/S2.0
F1	2'-6" x 2'-6" x 1'-0"	(3) #5 BARS EACH WAY	99'-4"	DET 2/S2.0

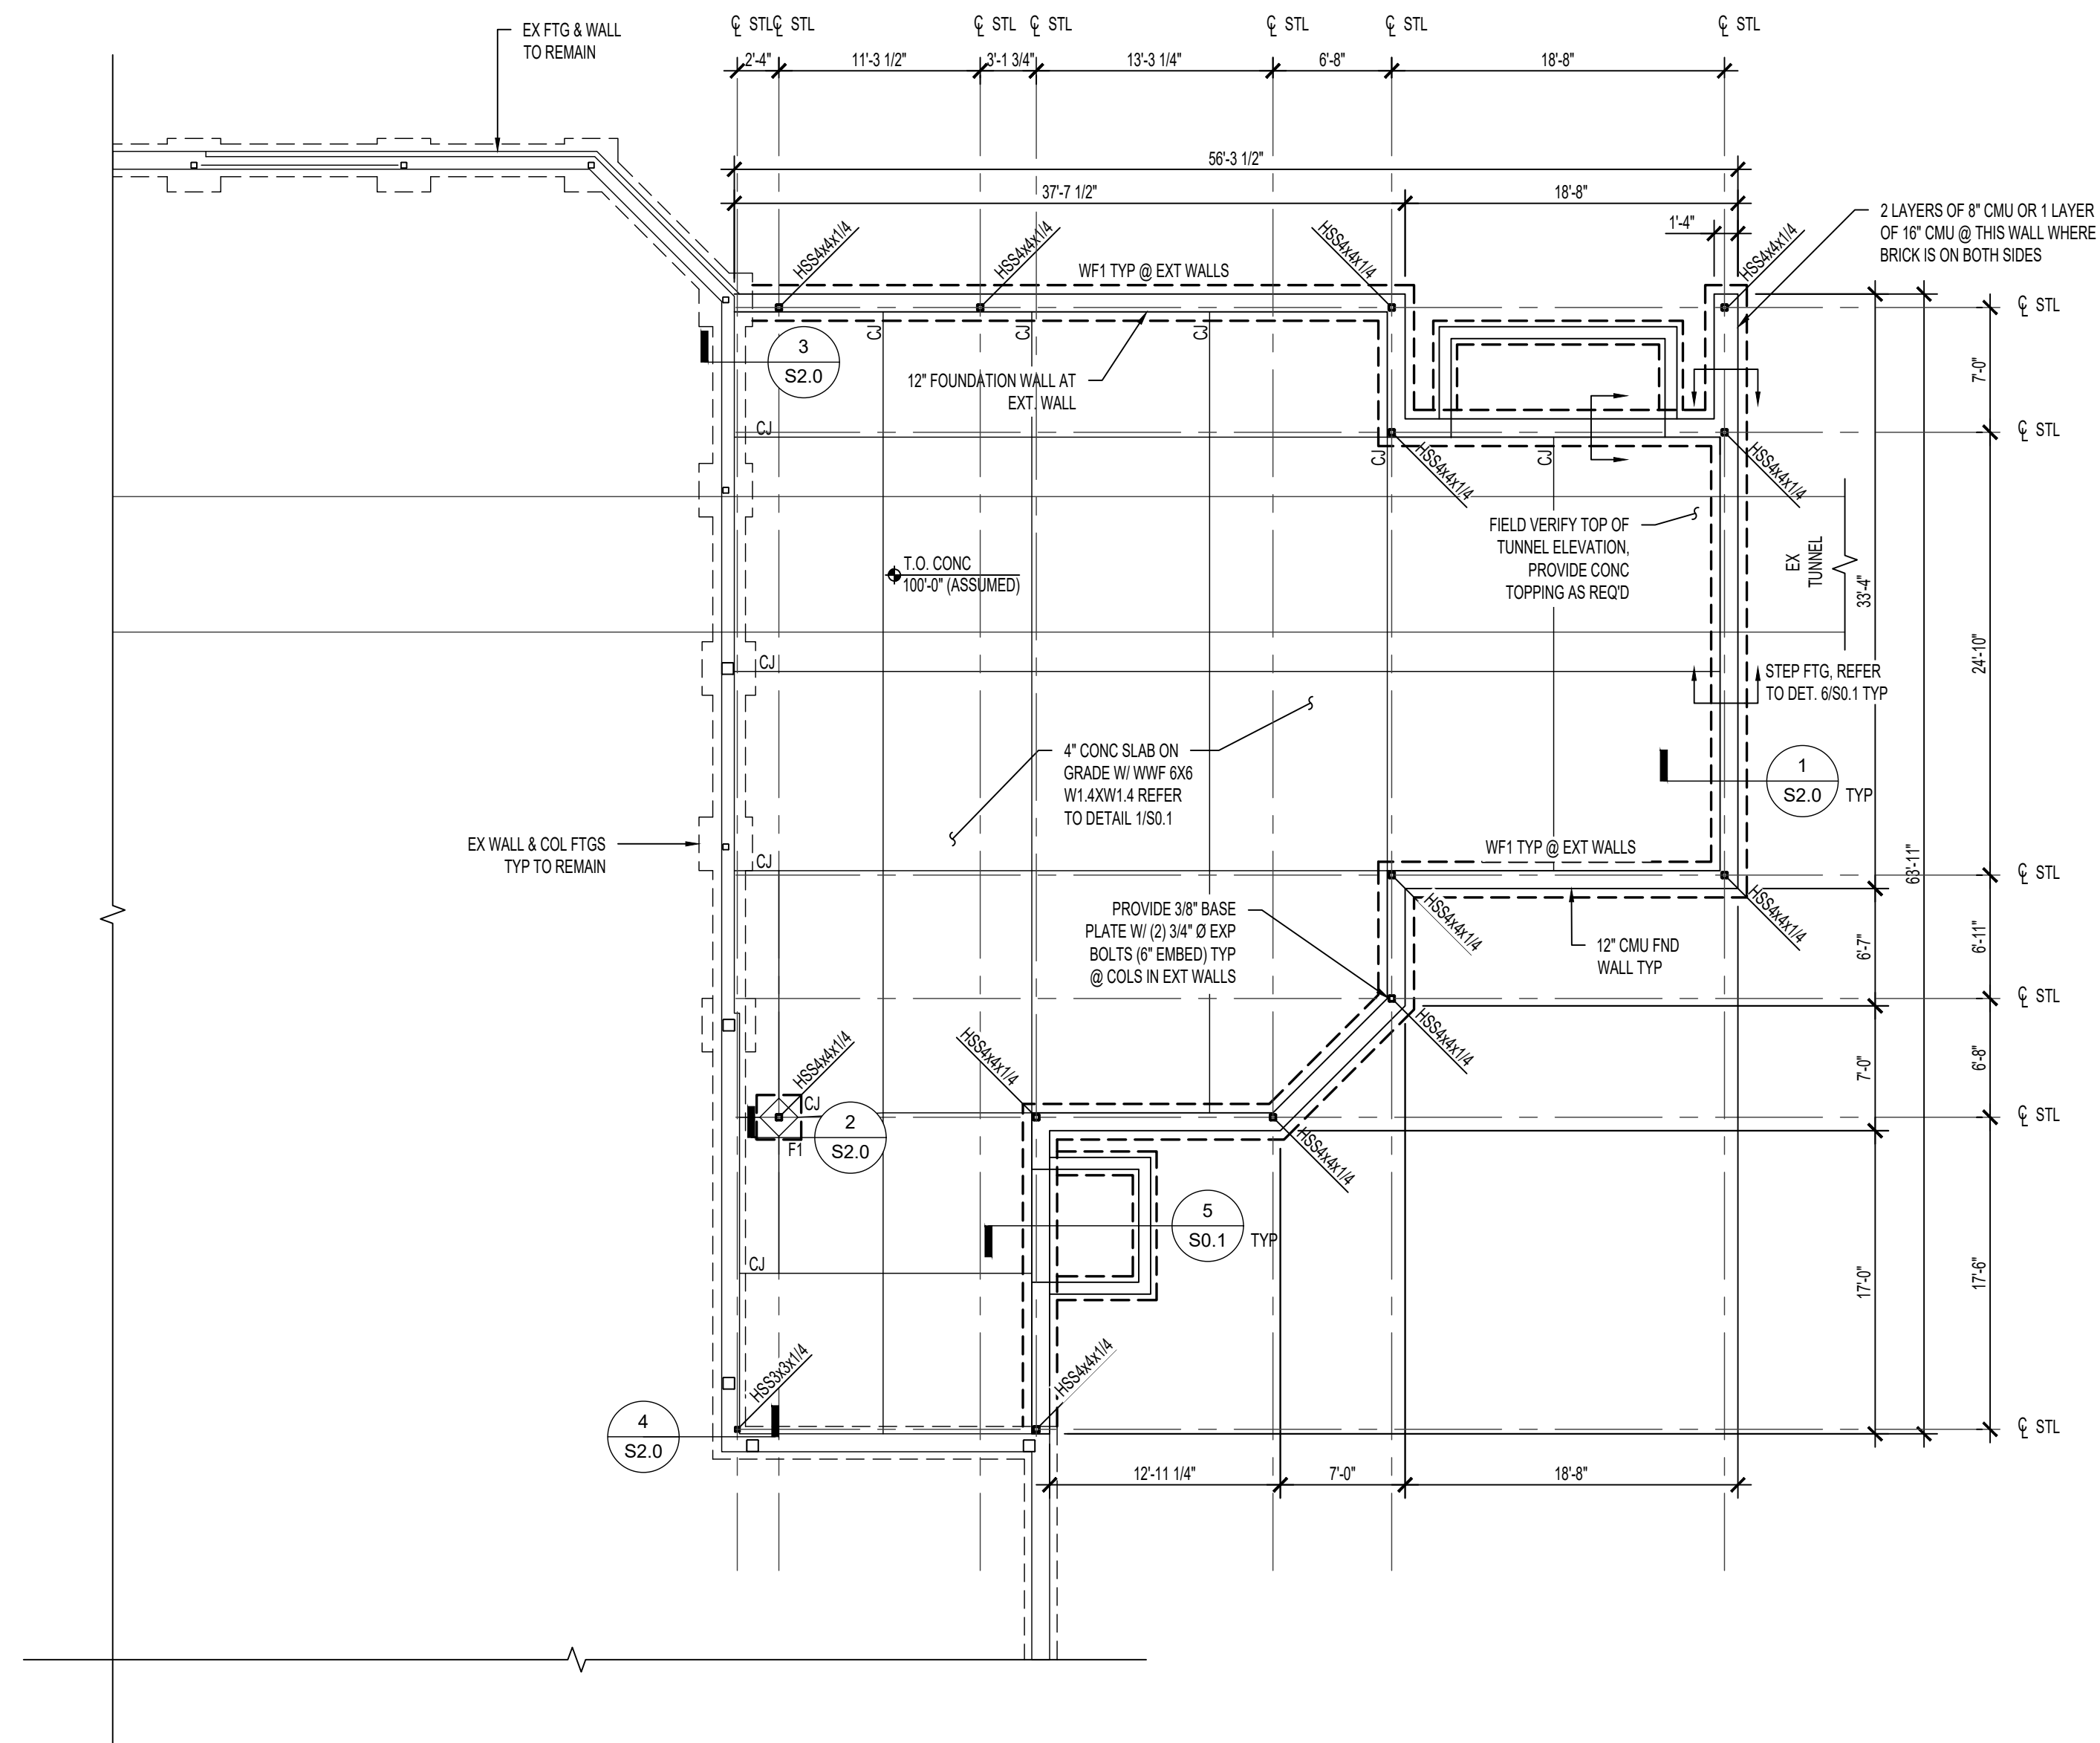

FOUNDATION PLAN

SCALE 1/8" = 1'-0"

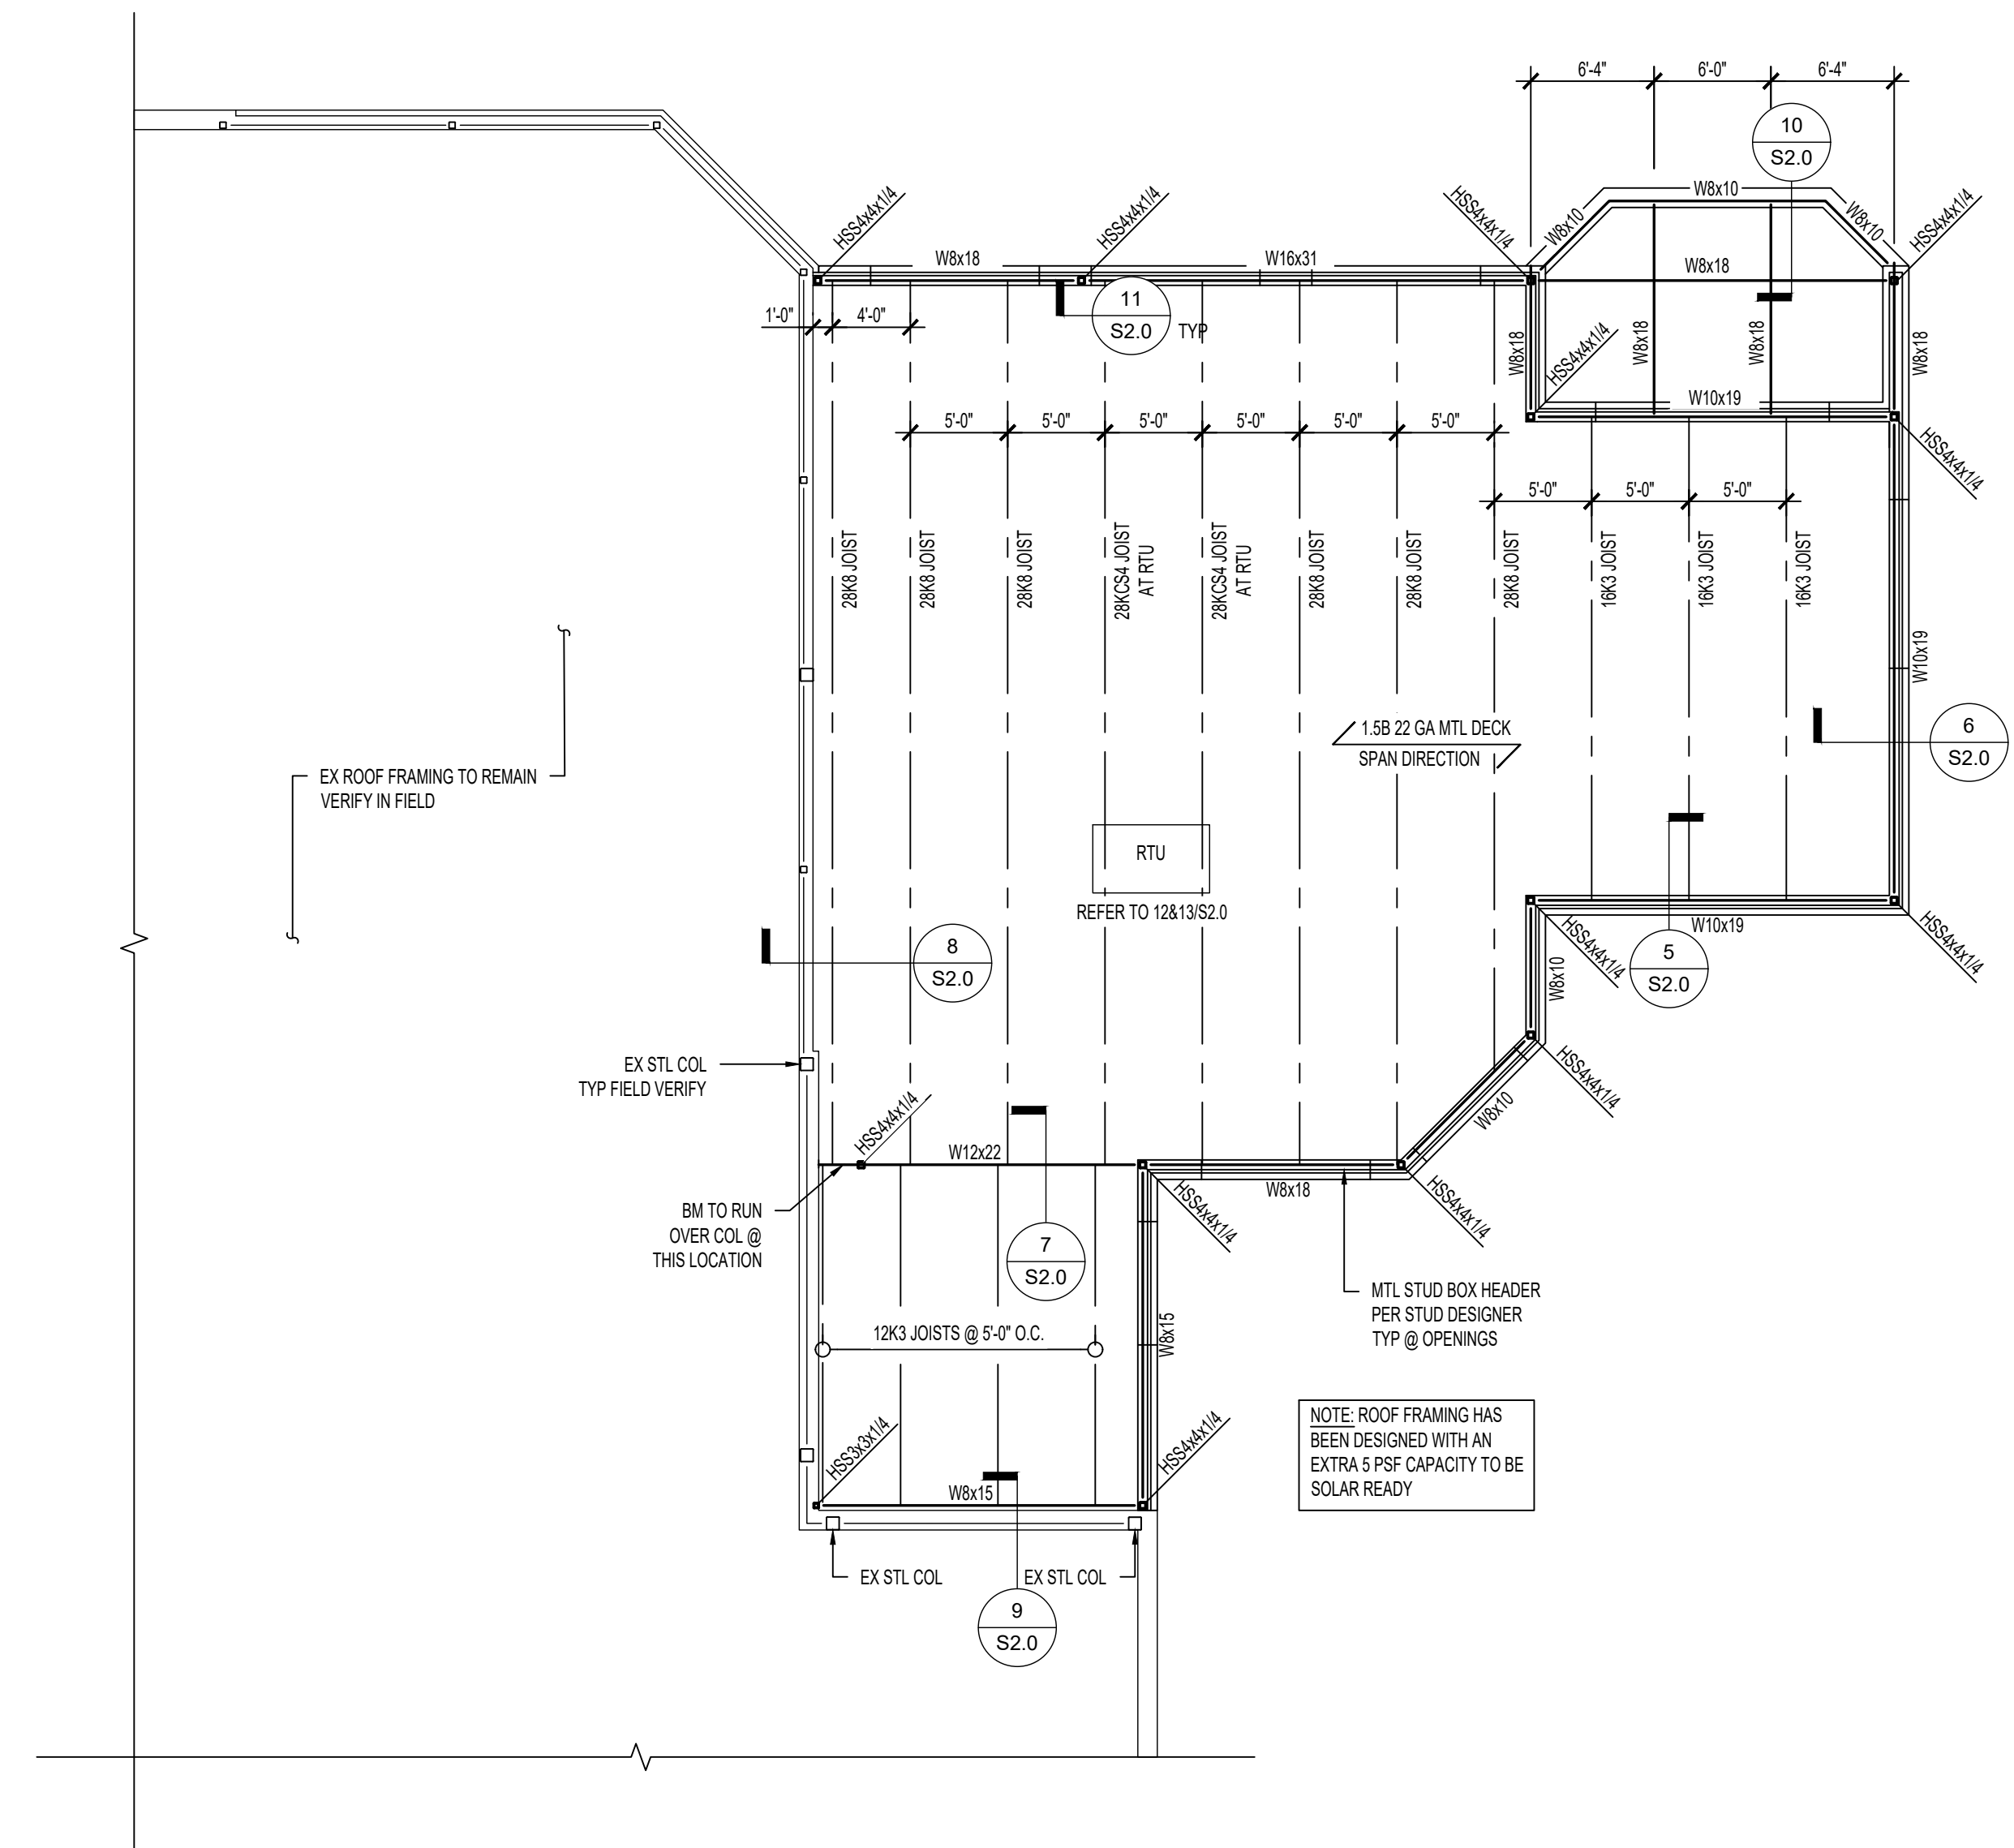

ROOF FRAMING PLAN

SCALE 1/8" = 1'-0"