

C:\USERS\MOJUS\WPF\ENGINEERING, LLC\CLIENTS - DOCUMENTS\GREENPATH DESIGN\101 S MAIN EVART\DWG\ARCH\WPF-24X36 - DDS TITLE SHEET - SWE

APARTMENT - 1 BEDROOM

103, 104, 105, 201, 202, 203, 204, 205, 206

PANEL LOCATION: APARTMENT

PANEL ID

TP1

SURGE SUPPRESSION

GFI AND ARC

FAULT PROTECTION

PER NEC 2023

FILE NO.

DATE

PROJECT #

PHASE

VOLTAGE

CIRCUIT CAPACITY

MAIN BREAKER/LUGS

MOUNTING

TVSS:

200% NEUTRAL:

PANELS

8/1/2025

1

208

24

125

RECESSED

VOLTS

POLES

M.L.O.

CKT NO	LTG.	MTRS.	REC.	OTHER	DESCRIPTION	CKT BREAKER	L	CKT BREAKER	DESCRIPTION	OTHER	REC.	MTRS.	LTG.	CKT NO
1			540		KITCHEN RECEPTS	1P20AFCI/GFI	A	1P15AFCI	Lighting & bedroom	220	1440		200	2
3			360		KITCHEN RECEPTS	1P20 AFCI/GFI	B	1P15AFCI	Foyer/Lighting		900	20	600	4
5				1200	Dishwasher	1P20 AFCI/GFI	C	1P15AFCI	Living Room		720			6
7			800		FRIDGE	1P20 AFCI/GFI	A	1P20 AFCI/GFI	bath recept & light		180		80	8
9			900		MICROWAVE	1P20 AFCI/GFI	B	2P30GFI	Dryer	3400				10
13			8000		ELECTRIC RANGE	2P40 GFI	C	---	---					12
15				4500	EWB	2P30	B	1P20 AFCI/GFI	Washer	1000				14
17				---		---	C	2P15	FURNACE			1200		16
19						---	A	2P15	CU on roof			2080		18
21						---	B	1P15	ERV			1200		20
23						---	C	---	---					22
25						XXX	A	XXX	---					24
27						XXX	B	XXX	---					26
29						XXX	C	XXX	---					28
31						XXX	A	XXX	---					30
33						XXX	B	XXX	---					32
35						XXX	C	XXX	---					34
37						XXX	A	XXX	---					36
39						XXX	B	XXX	---					38
41						XXX	C	XXX	---					40
42						---	---	---	---					42
SUBT	0	0	900	15400						4620	3240	4500	880	SUBT

- ELECTRICAL
APARTMENT NOTES
1. MOUNT ALL PANELS SUCH THAT TOP BREAKER IS 48" AFF OR LOWER PER ADA.

2. E.C. TO REVIEW ARCHITECTURAL ELEVATIONS FOR KITCHEN EQUIPMENT. COORDINATE MOUNTING OF MICROWAVE RECEPTACLE. DISHWASHER RECEPTACLE TO GO UNDER SINK AS SHOWN.

3. RECEPTACLE FOR WASHER AND DRYER TO BE MOUNTED AT 48" AFF. RECEPTACLE FOR FRIDGE TO BE MOUNTED AT 36" AFF.

4. RECEPTACLE IN BATHROOM SHALL BE MOUNTED ABOVE THE COUNTERTOP. PROVIDE GFNIGHT LIGHT COMBO.

5. PROVIDE COMBO COSMOKEHORN DEVICES PER BUILDING CODE. SYSTEM DEVICES ARE STAND ALONE. PROVIDE STROBE UNITS PER ADA IN BEDROOM, LIVING ROOM, HALLWAY AND BATHROOM.

6. ROMEY CAN BE USED FROM APARTMENT PANEL TO RECEPTACLES AND LIGHTS/SWITCHES.

7. E.C. TO PROVIDE ROUGH-IN FOR T-STAT IN THE LIVING AREA OF EACH APARTMENT. COORDINATE WITH THE M.C.

8. TAMPER PROOF RECEPTACLES AND AIC BREAKERS PER NEC.

9. 4 WIRE FOR OVEN AND DRYER. FEEDERS CAN BE ALUMINUM. PROVIDE 2P40A RECEPTACLE FOR THE OVEN AND 2P30A FOR THE DRYER.

10. TELEPHONE/CATV TO COME INTO CLOSET. CABLE TO BE RUN DOWN CORRIDOR TO DISTRIBUTE IN APARTMENT. MOUNT RECEPTACLE IN MEDIA PANEL. CIRCUIT TP-4. COORDINATE CABLING WITH PROVIDER.


11. PROVIDE STROBE IN BATHROOM, LIVING SPACE AND BEDROOMS WHEN NOTED AS HEARING IMPAIRED UNIT OR ADA UNIT.

12. RECEPTACLES ON EXTERIOR WALLS WILL BE SURFACE MOUNTED. RUN ELECTRICAL UNDER FLOOR AND COME UP TO DEVICE. FOR SWITCHES ON EXTERIOR WALLS RUN ELECTRICAL DOWN FROM THE CEILING.

ARCHITECT

Driven Design Studio PLLC
11 Carlyle Street
Battie Creek, MI 49017

(269) 753-8040
cody@drivendesignstudio.com

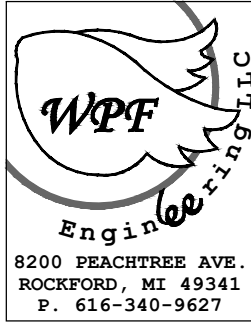

THIS DOCUMENT IS THE EXCLUSIVE PROPERTY OF DRIVEN DESIGN. THE DOCUMENT & THE INFORMATION IT CONTAINS MAY NOT BE REPRODUCED OR USED FOR OTHER THAN THE SPECIFIC PROJECT FOR WHICH IT WAS PREPARED WITHOUT THE EXPLICIT CONSENT OF DRIVEN DESIGN.

PROJECT NAME
EVART MIXED USE

PROJECT ADDRESS
101 S. MAIN ST. EVART, MI

CLIENT

ISSUE

DESIGN DEVELOPMENT 9/12/2025

REVISION

DRAWN BY LMS

SCALE




9/12/2025

PROJECT NUMBER

Sheet Name

E401

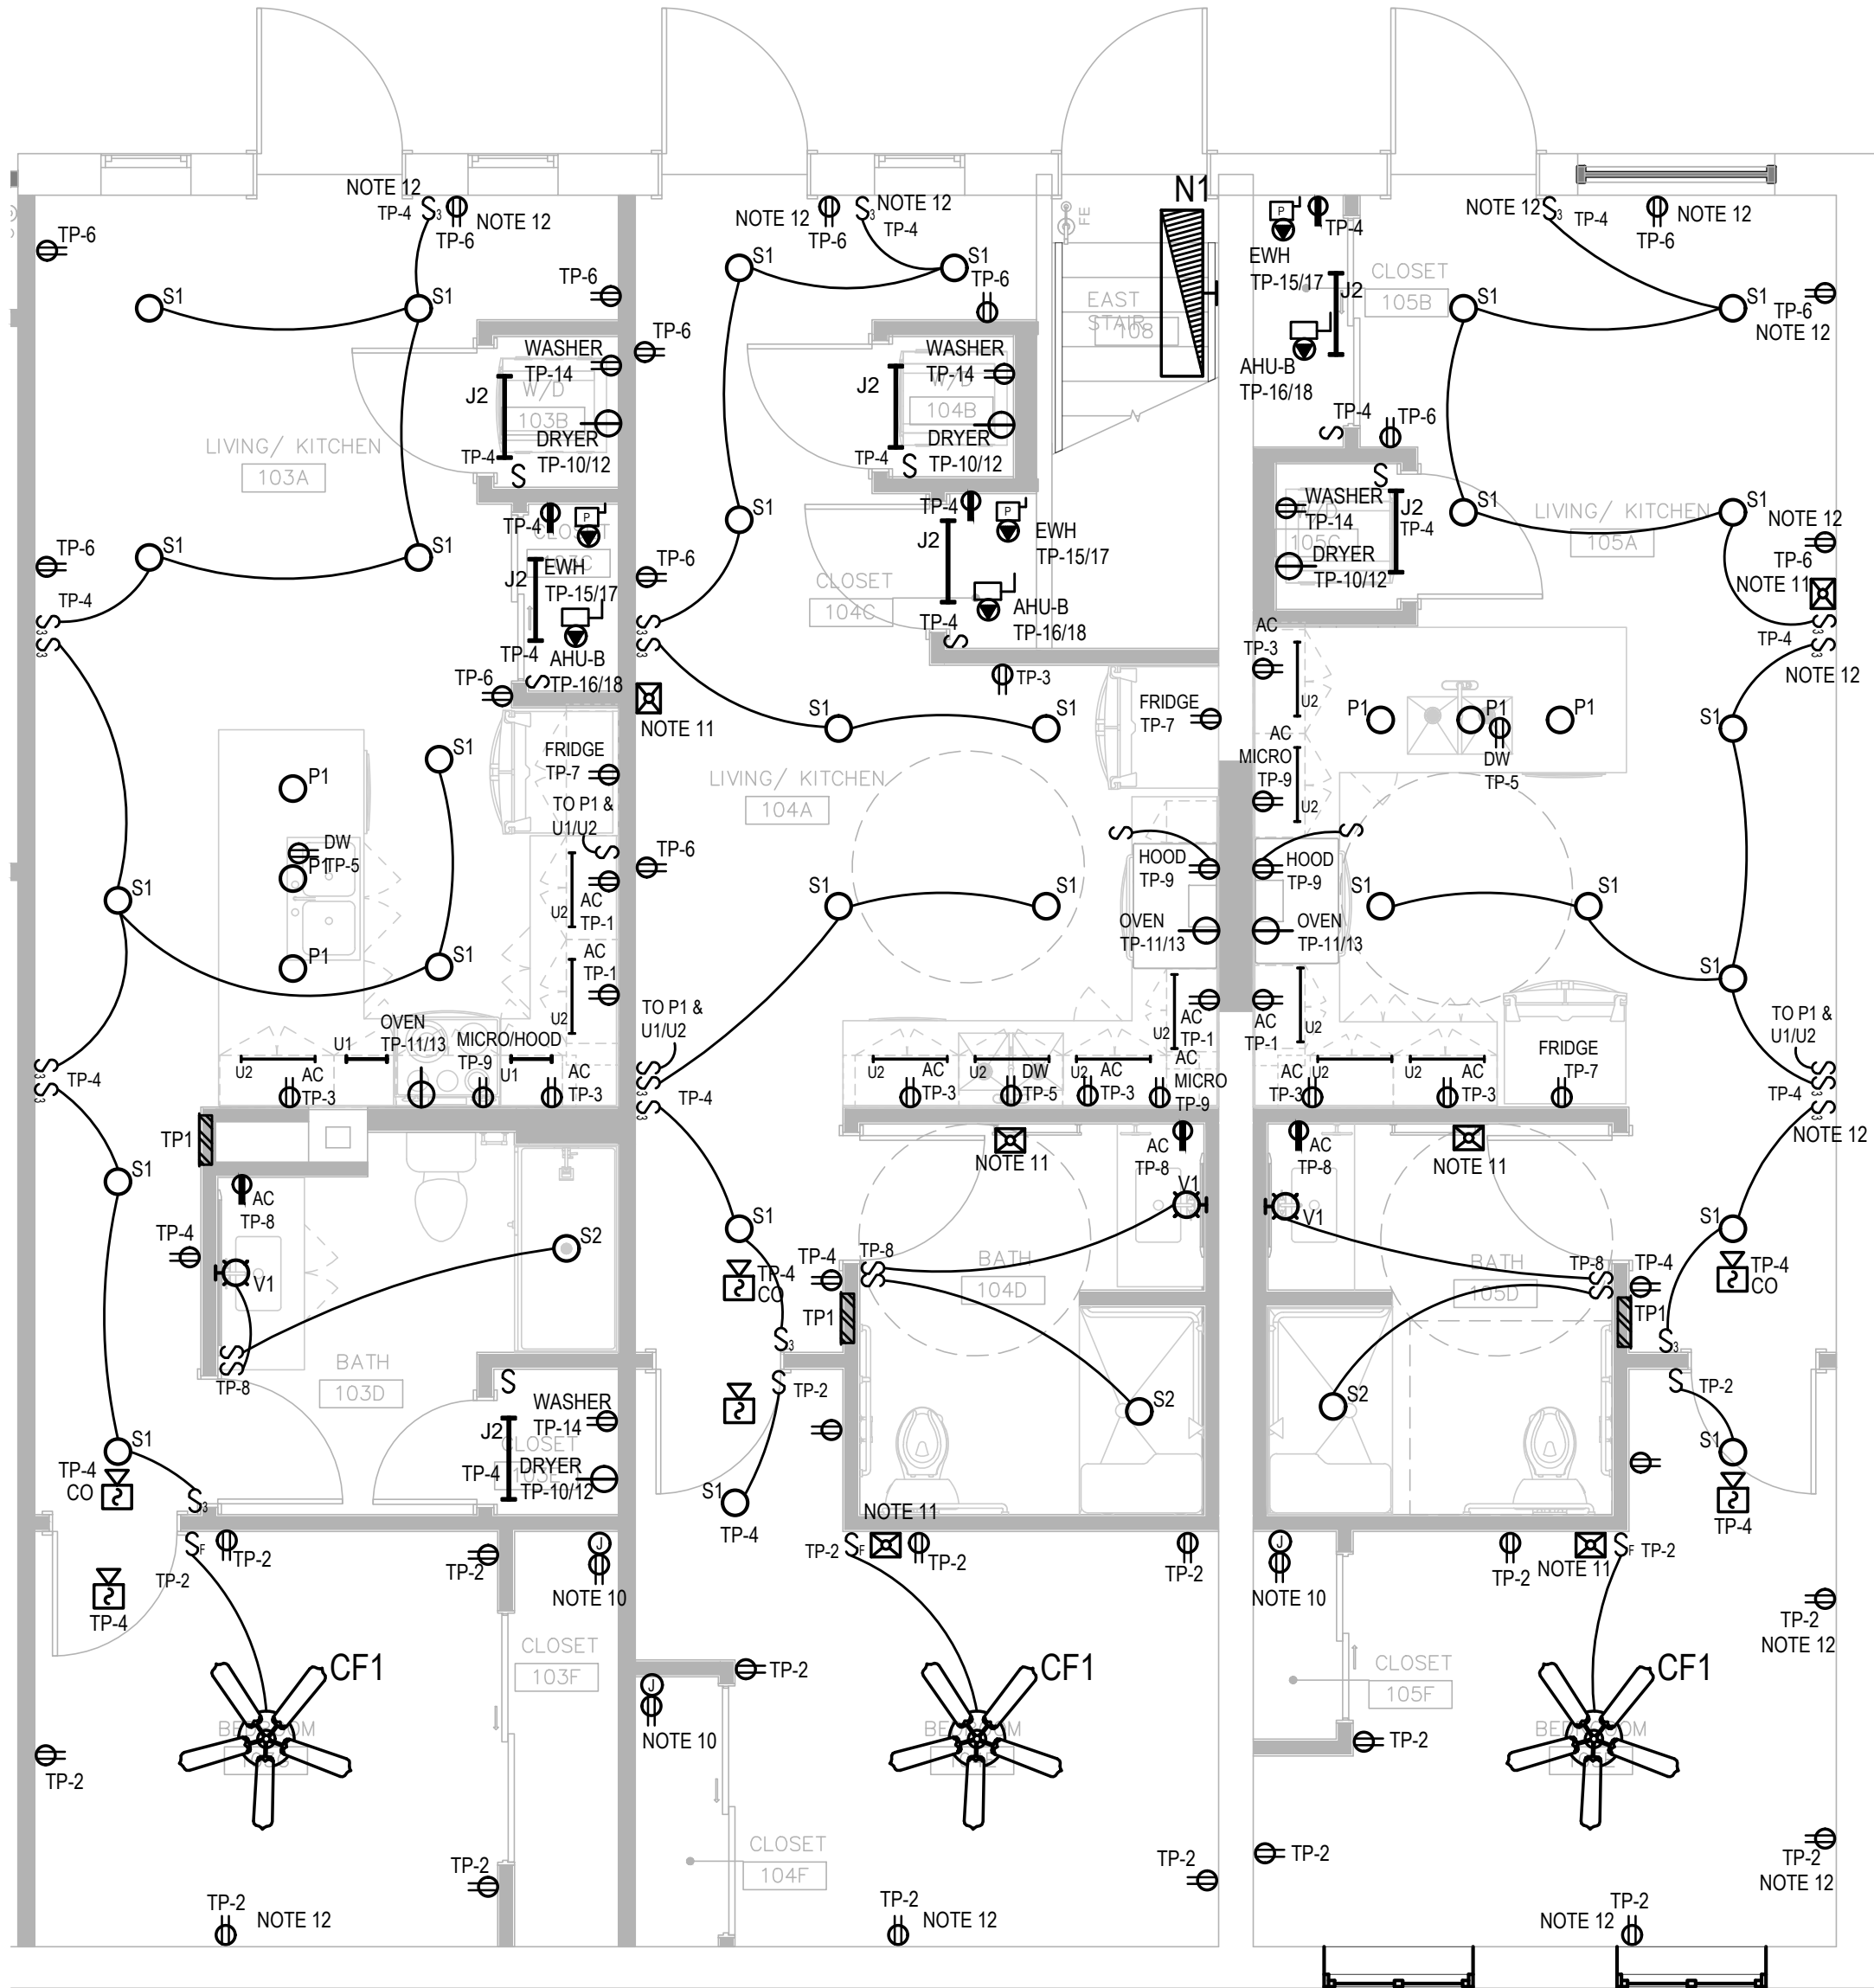

FIRST FLOOR
ENLARGED ELECTRICAL PLAN - W

1
E401

SCALE: 1/4" = 1'-0"