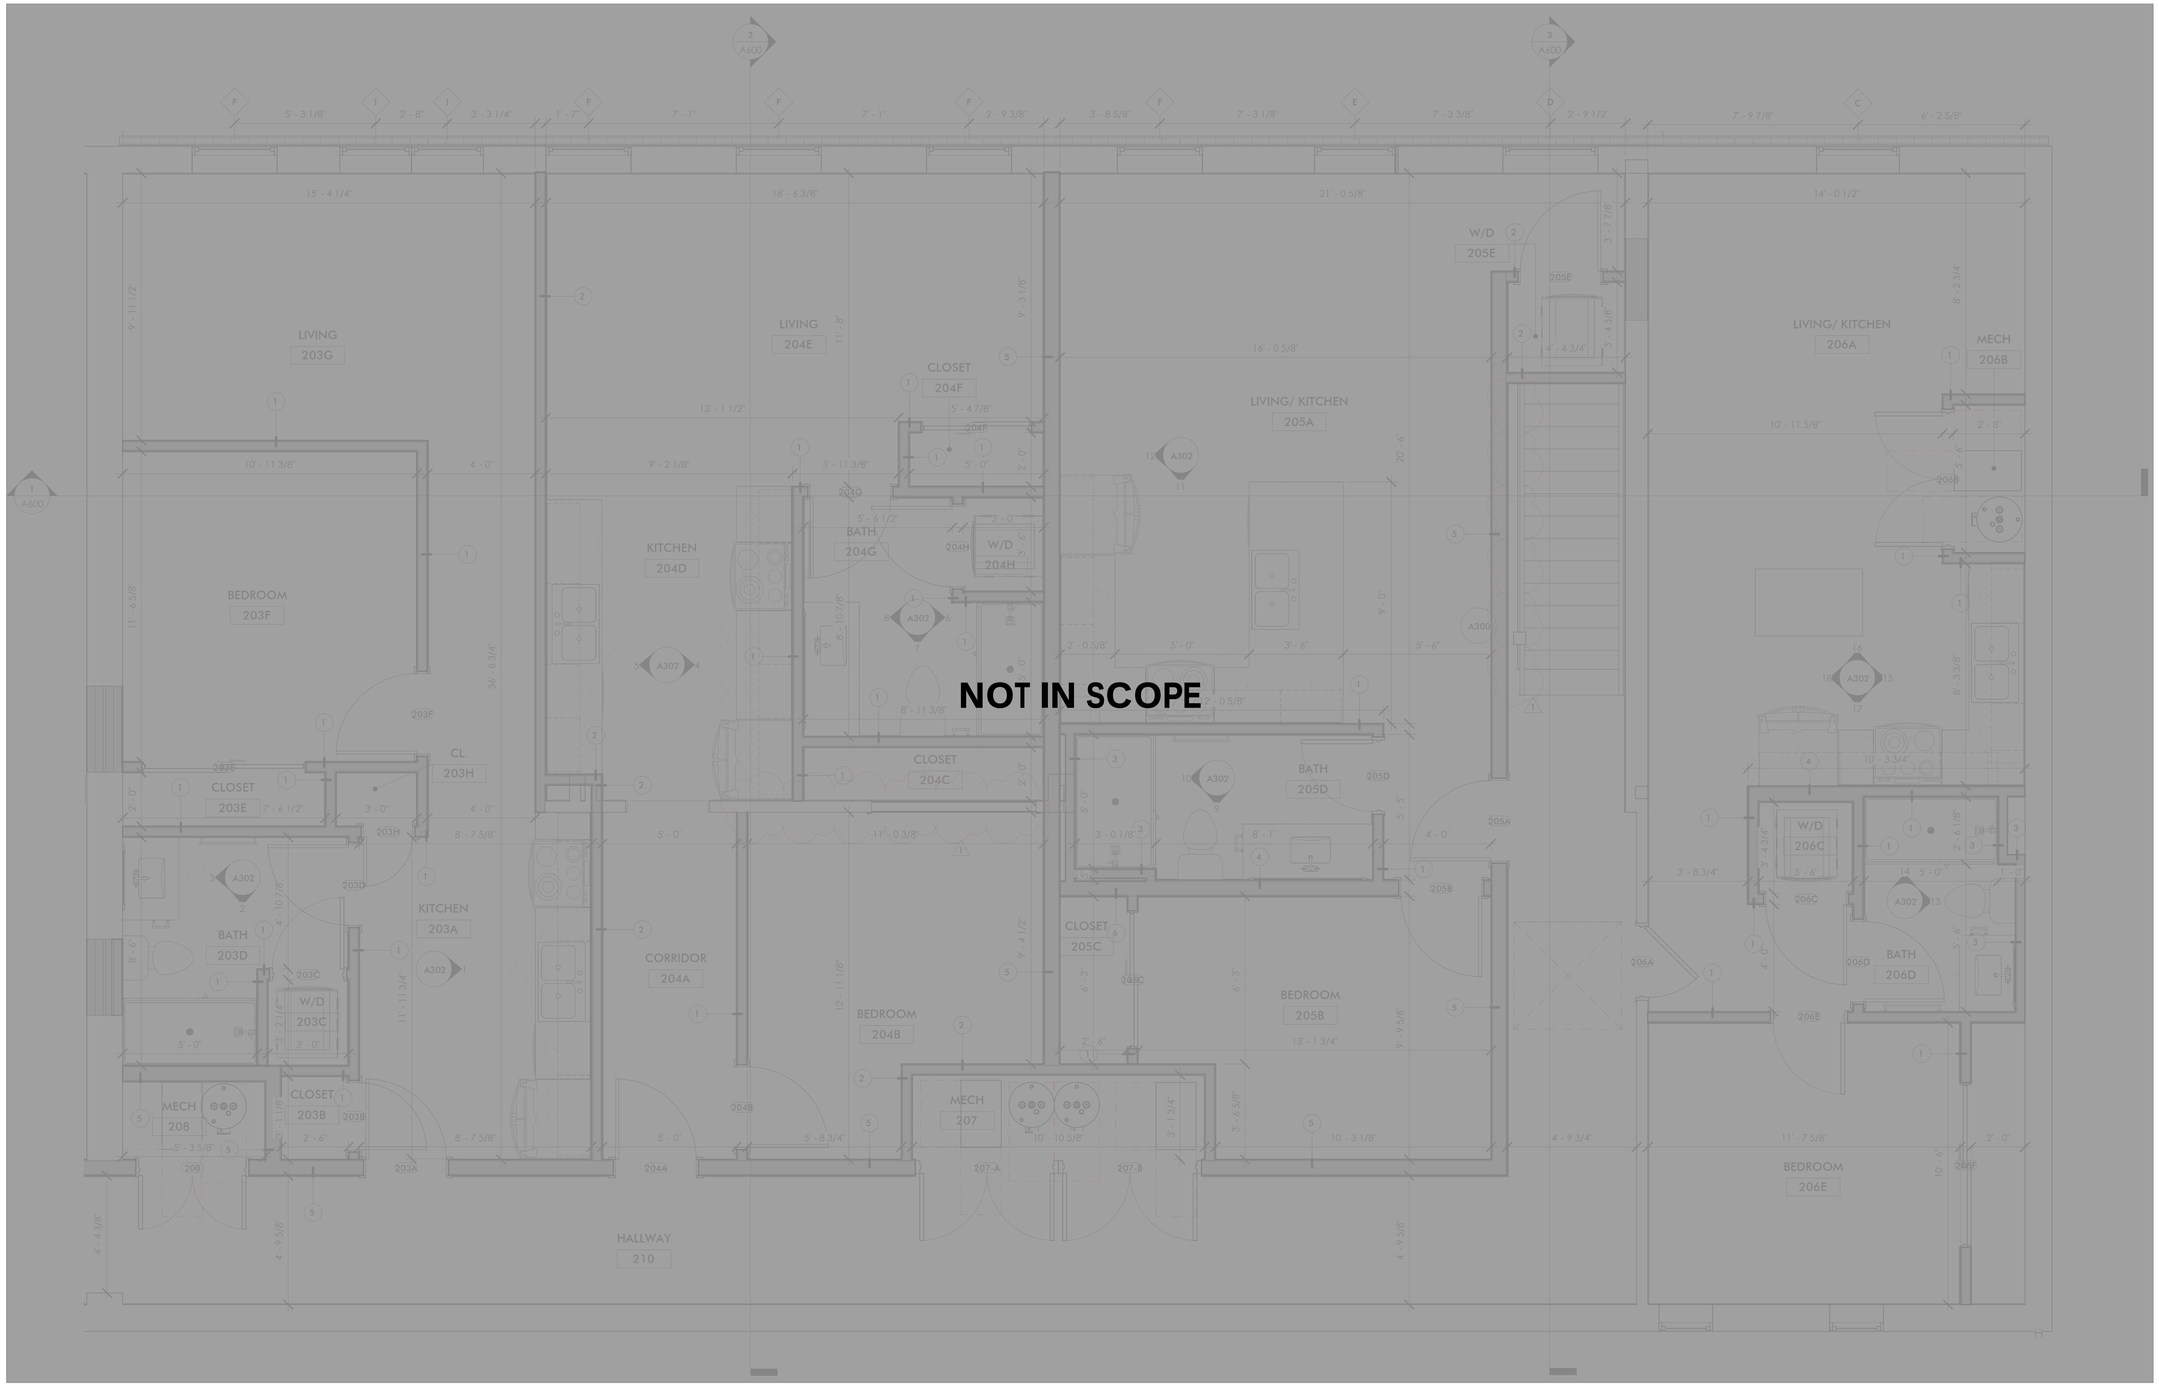


1 A132 SECOND FLOOR ENLARGED PLAN - E
3/8" = 1'-0"

DRIVEN DESIGN

ARCHITECT
Driven Design Studio PLLC
117 West Michigan Avenue
Battle Creek, MI 49017
(269) 753-8040
cody@drivendesignstudio.com

THIS DOCUMENT IS THE EXCLUSIVE PROPERTY OF DRIVEN DESIGN. THE DOCUMENT & THE INFORMATION IT CONTAINS MAY NOT BE REPRODUCED OR USED FOR OTHER THAN THE SPECIFIC PROJECT FOR WHICH IT WAS PREPARED WITHOUT THE EXPLICIT CONSENT OF DRIVEN DESIGN.

PROJECT NAME
101 S MAIN EVART

PROJECT ADDRESS
101 S. MAIN ST. EVART, MI

CLIENT

ISSUE
CONSTRUCTION DOCUMENTS

REVISION

DRAWN BY Author

DATE 12/2/2025 11:54:53 AM

SCALE 3/8" = 1'-0"

STAMP

PROJECT NUMBER
2025.072

ENLARGED FLOOR PLANS

A132

© 2023 Driven Design Studio, All Rights Reserved.