



GENERAL NOTES


EXISTING PLANS AND DIMENSIONS ARE SHOWN FOR REFERENCE ONLY

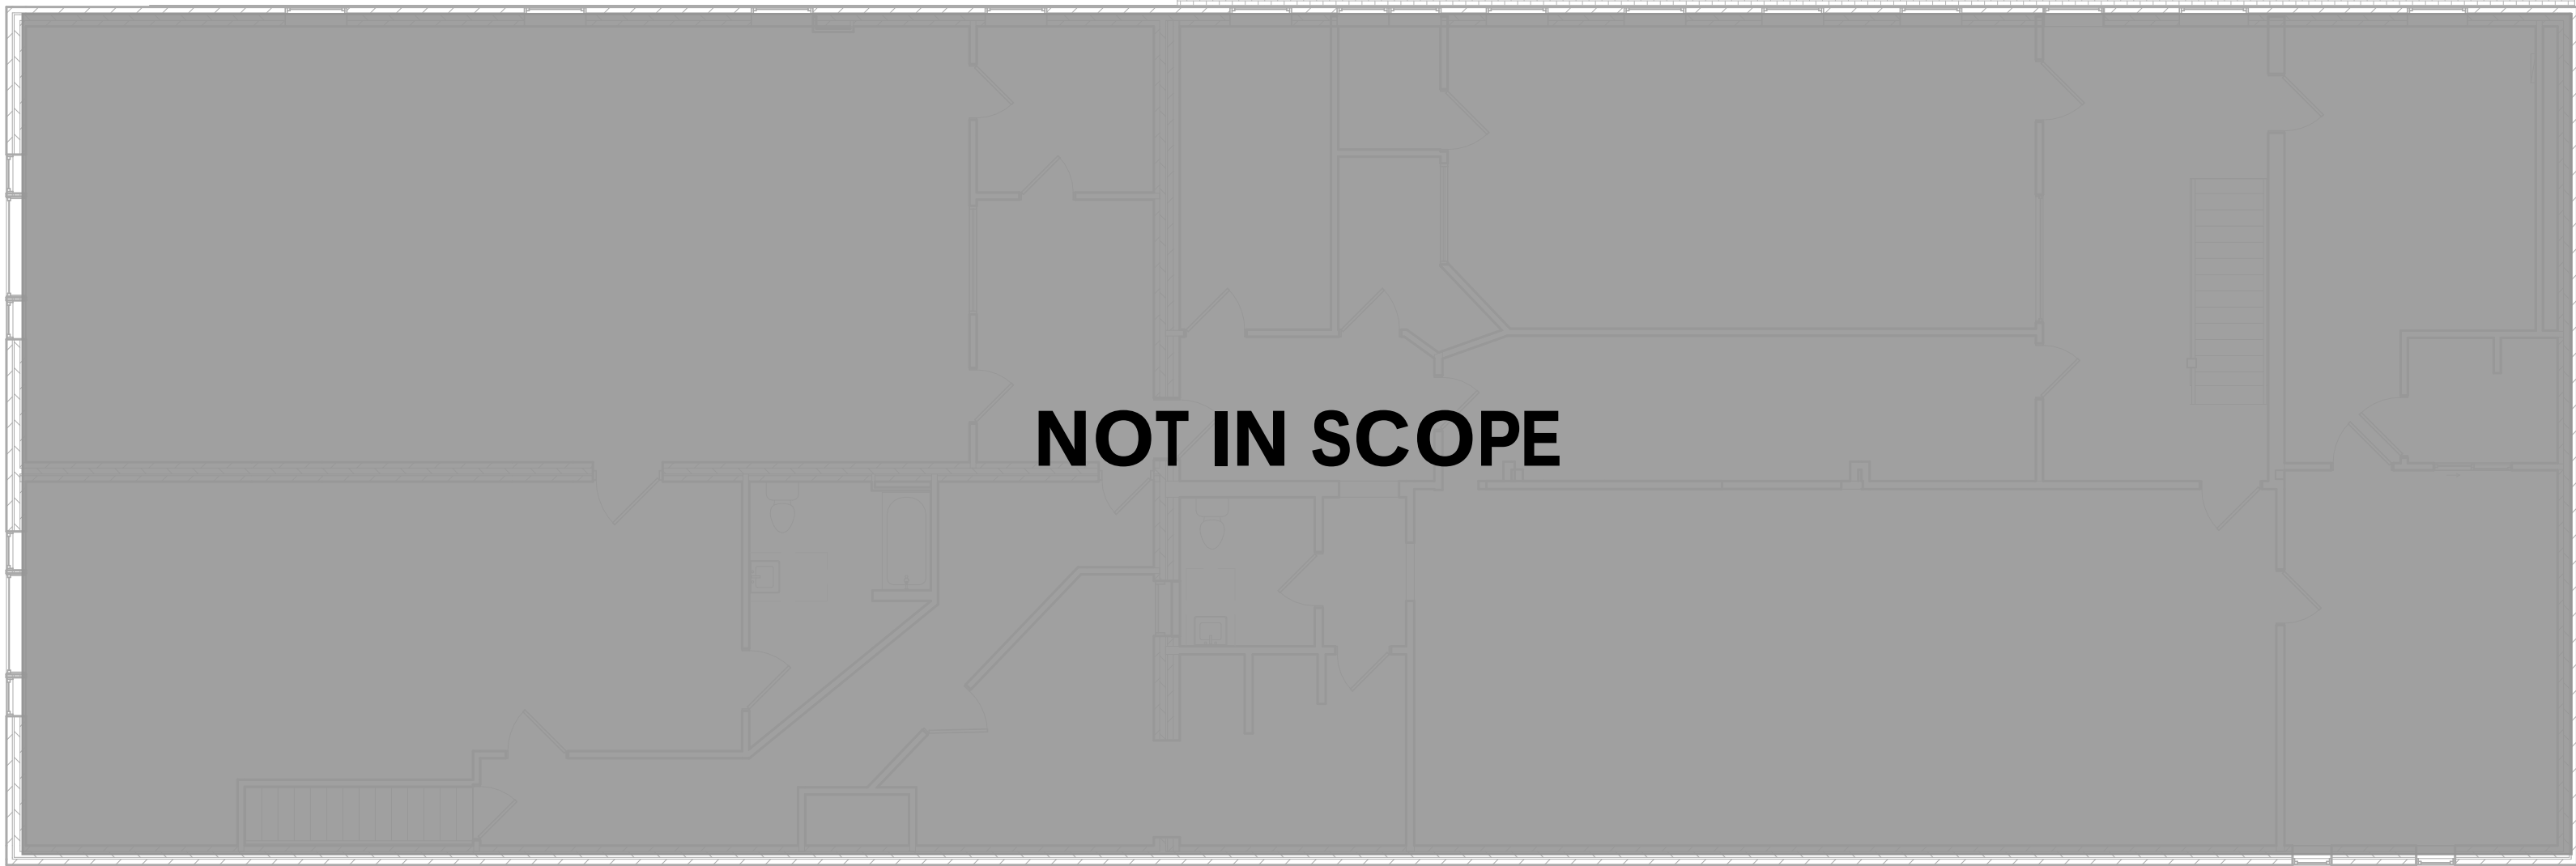

2 SECOND FLOOR EXISTING PLAN
A000 1/8" = 1'-0"

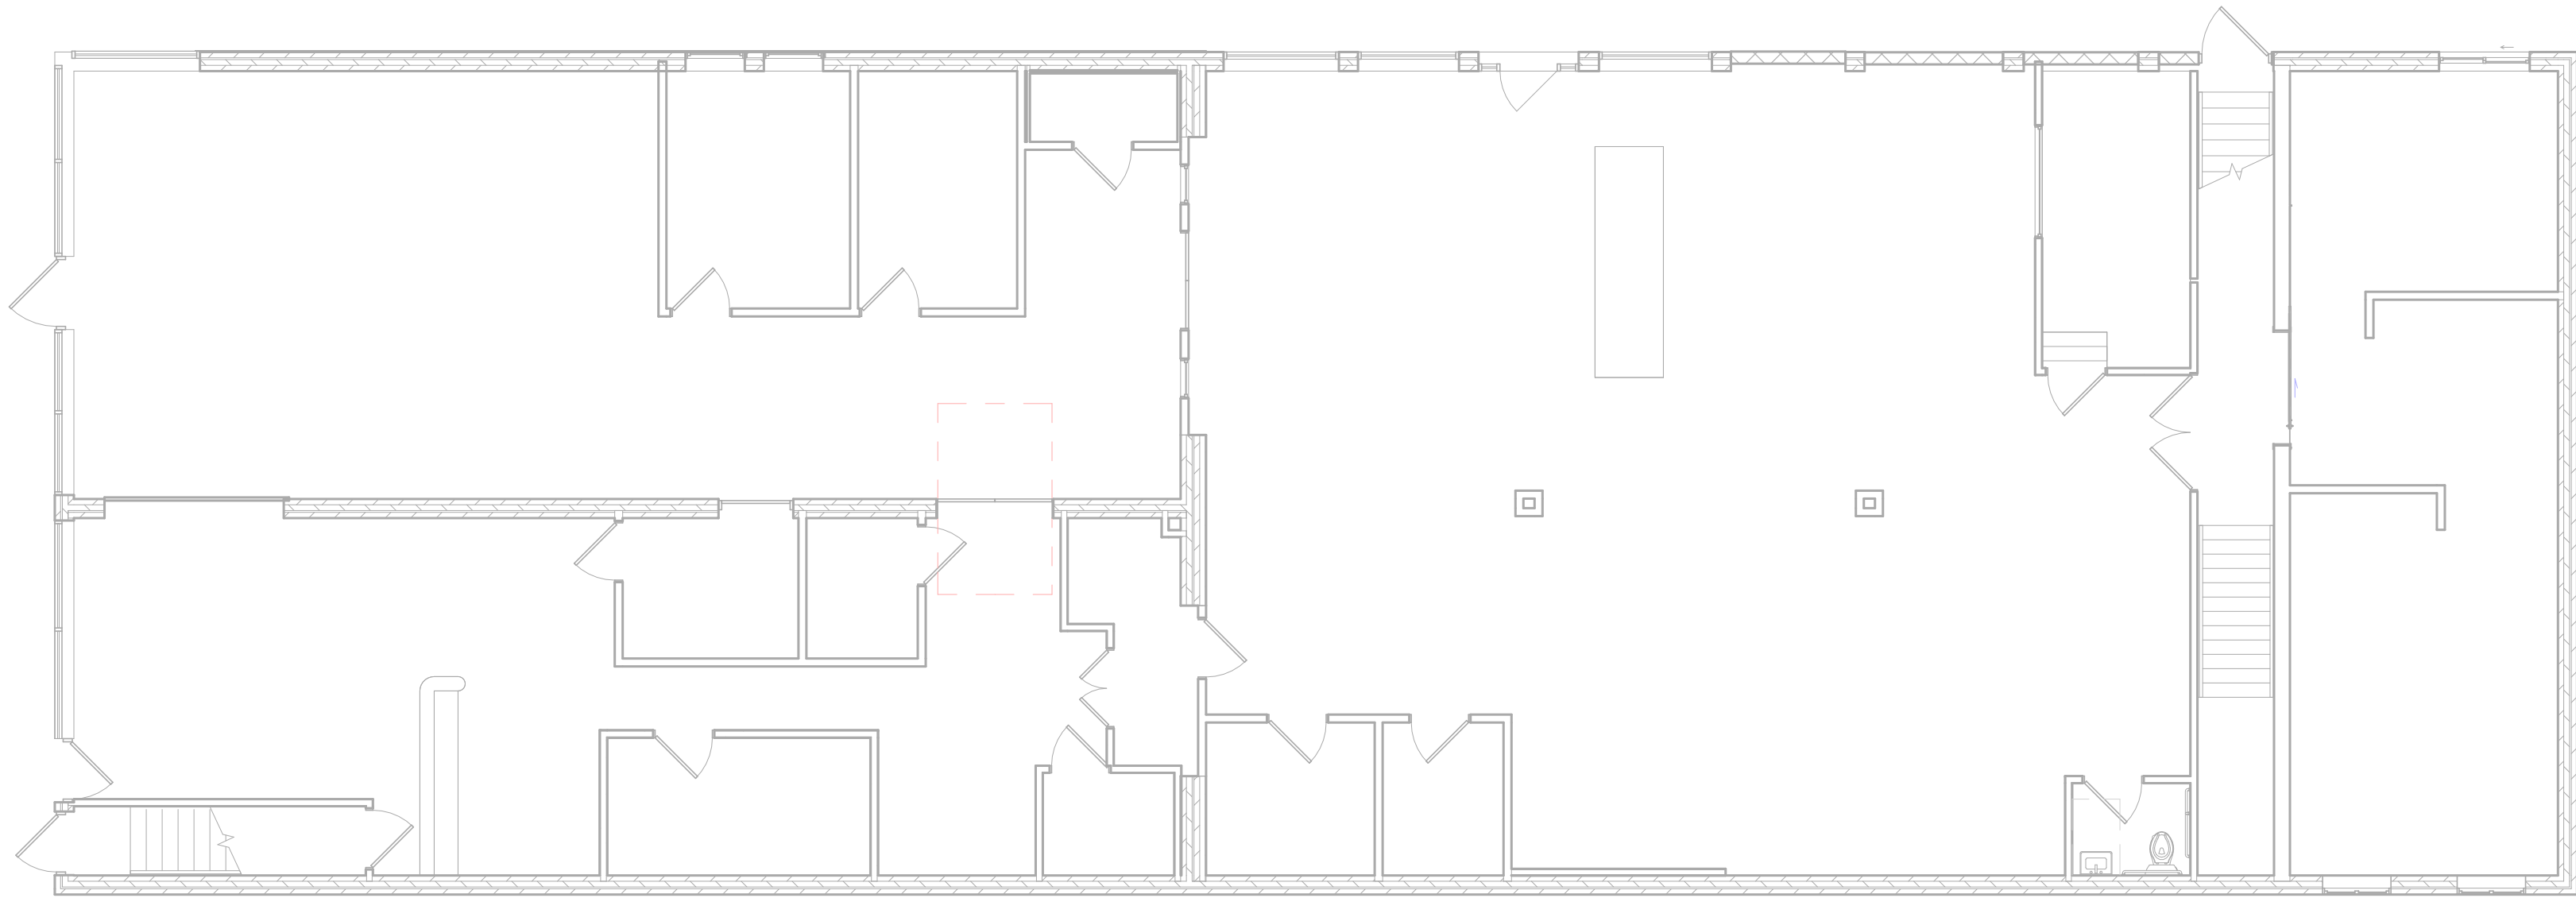

1 FIRST FLOOR EXISTING PLAN
A000 1/8" = 1'-0"

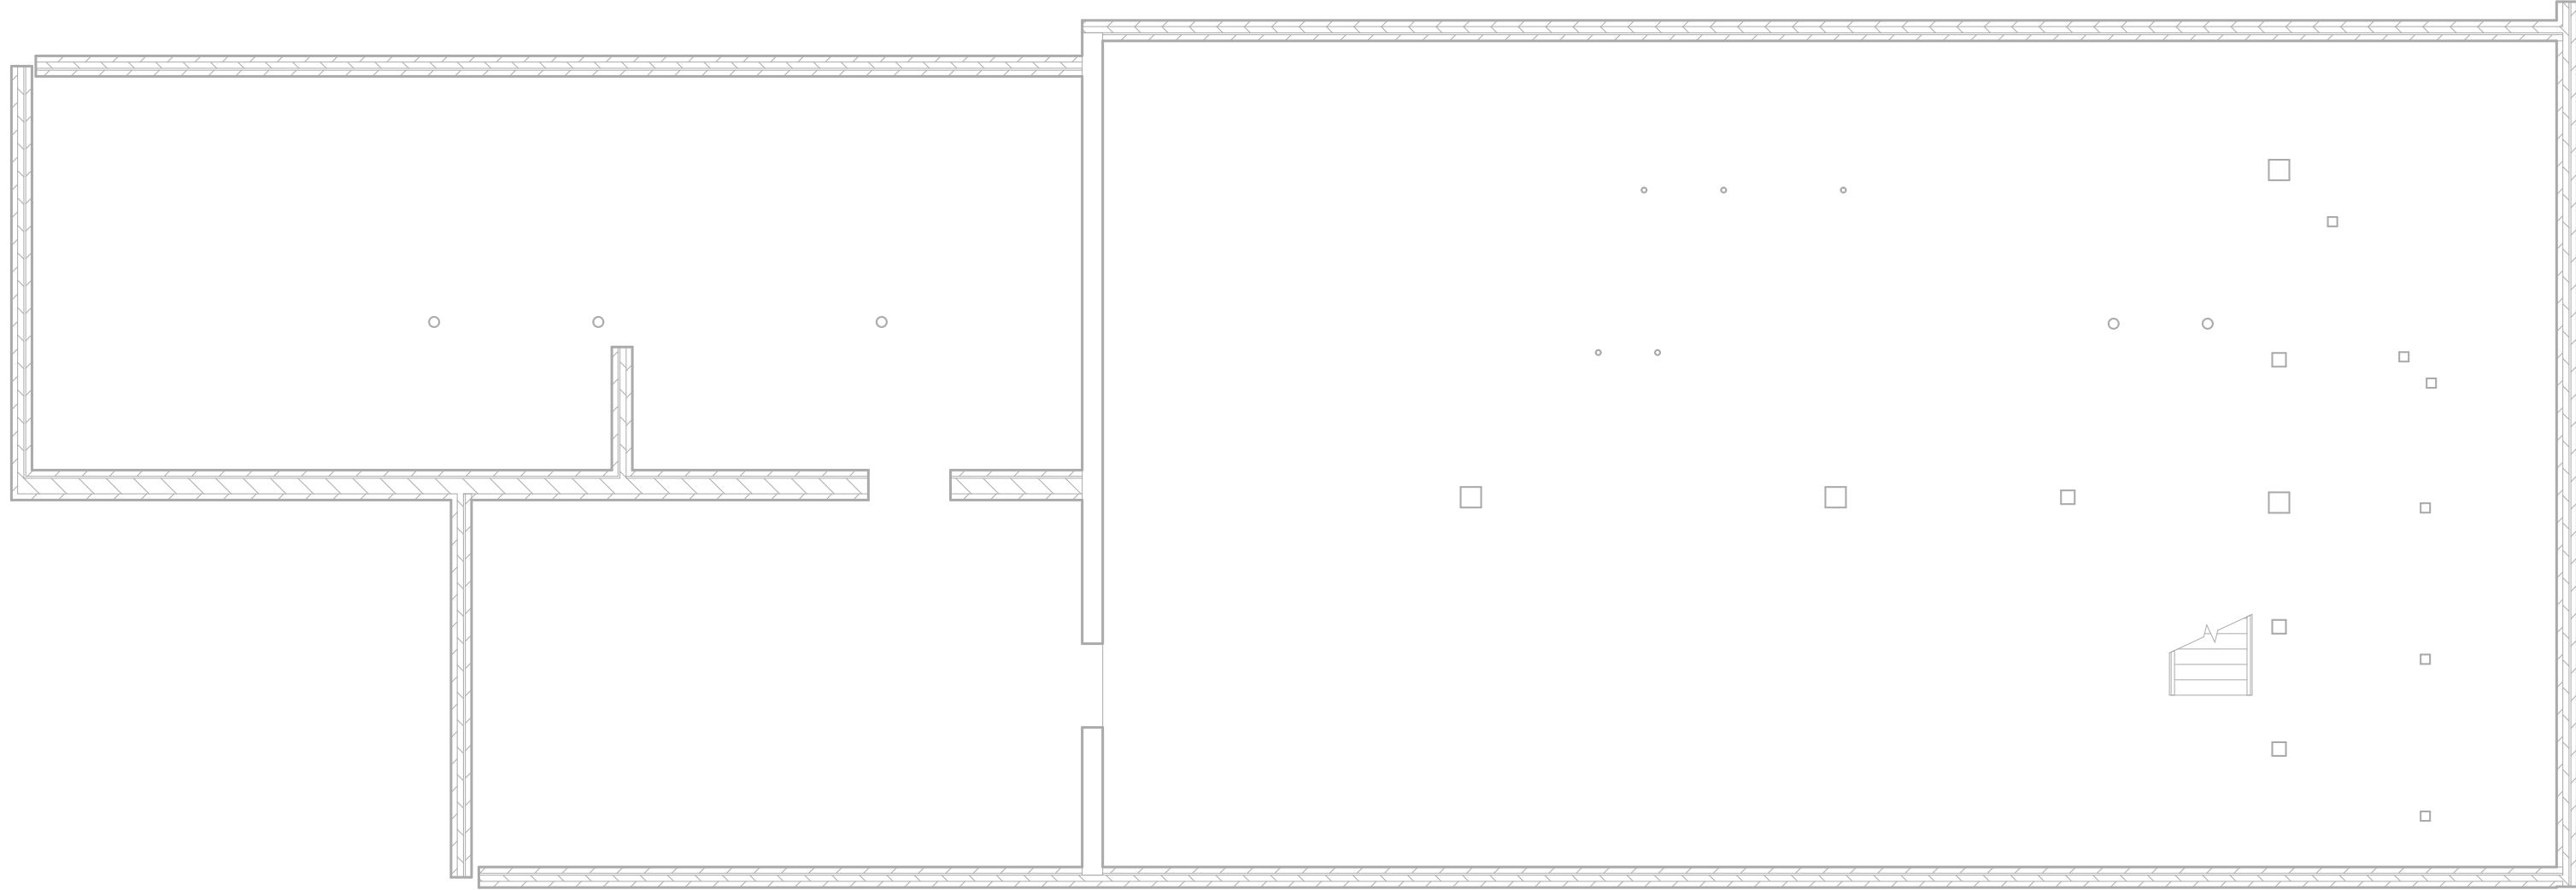

0 BASEMENT EXISTING PLAN
A000 1/8" = 1'-0"