



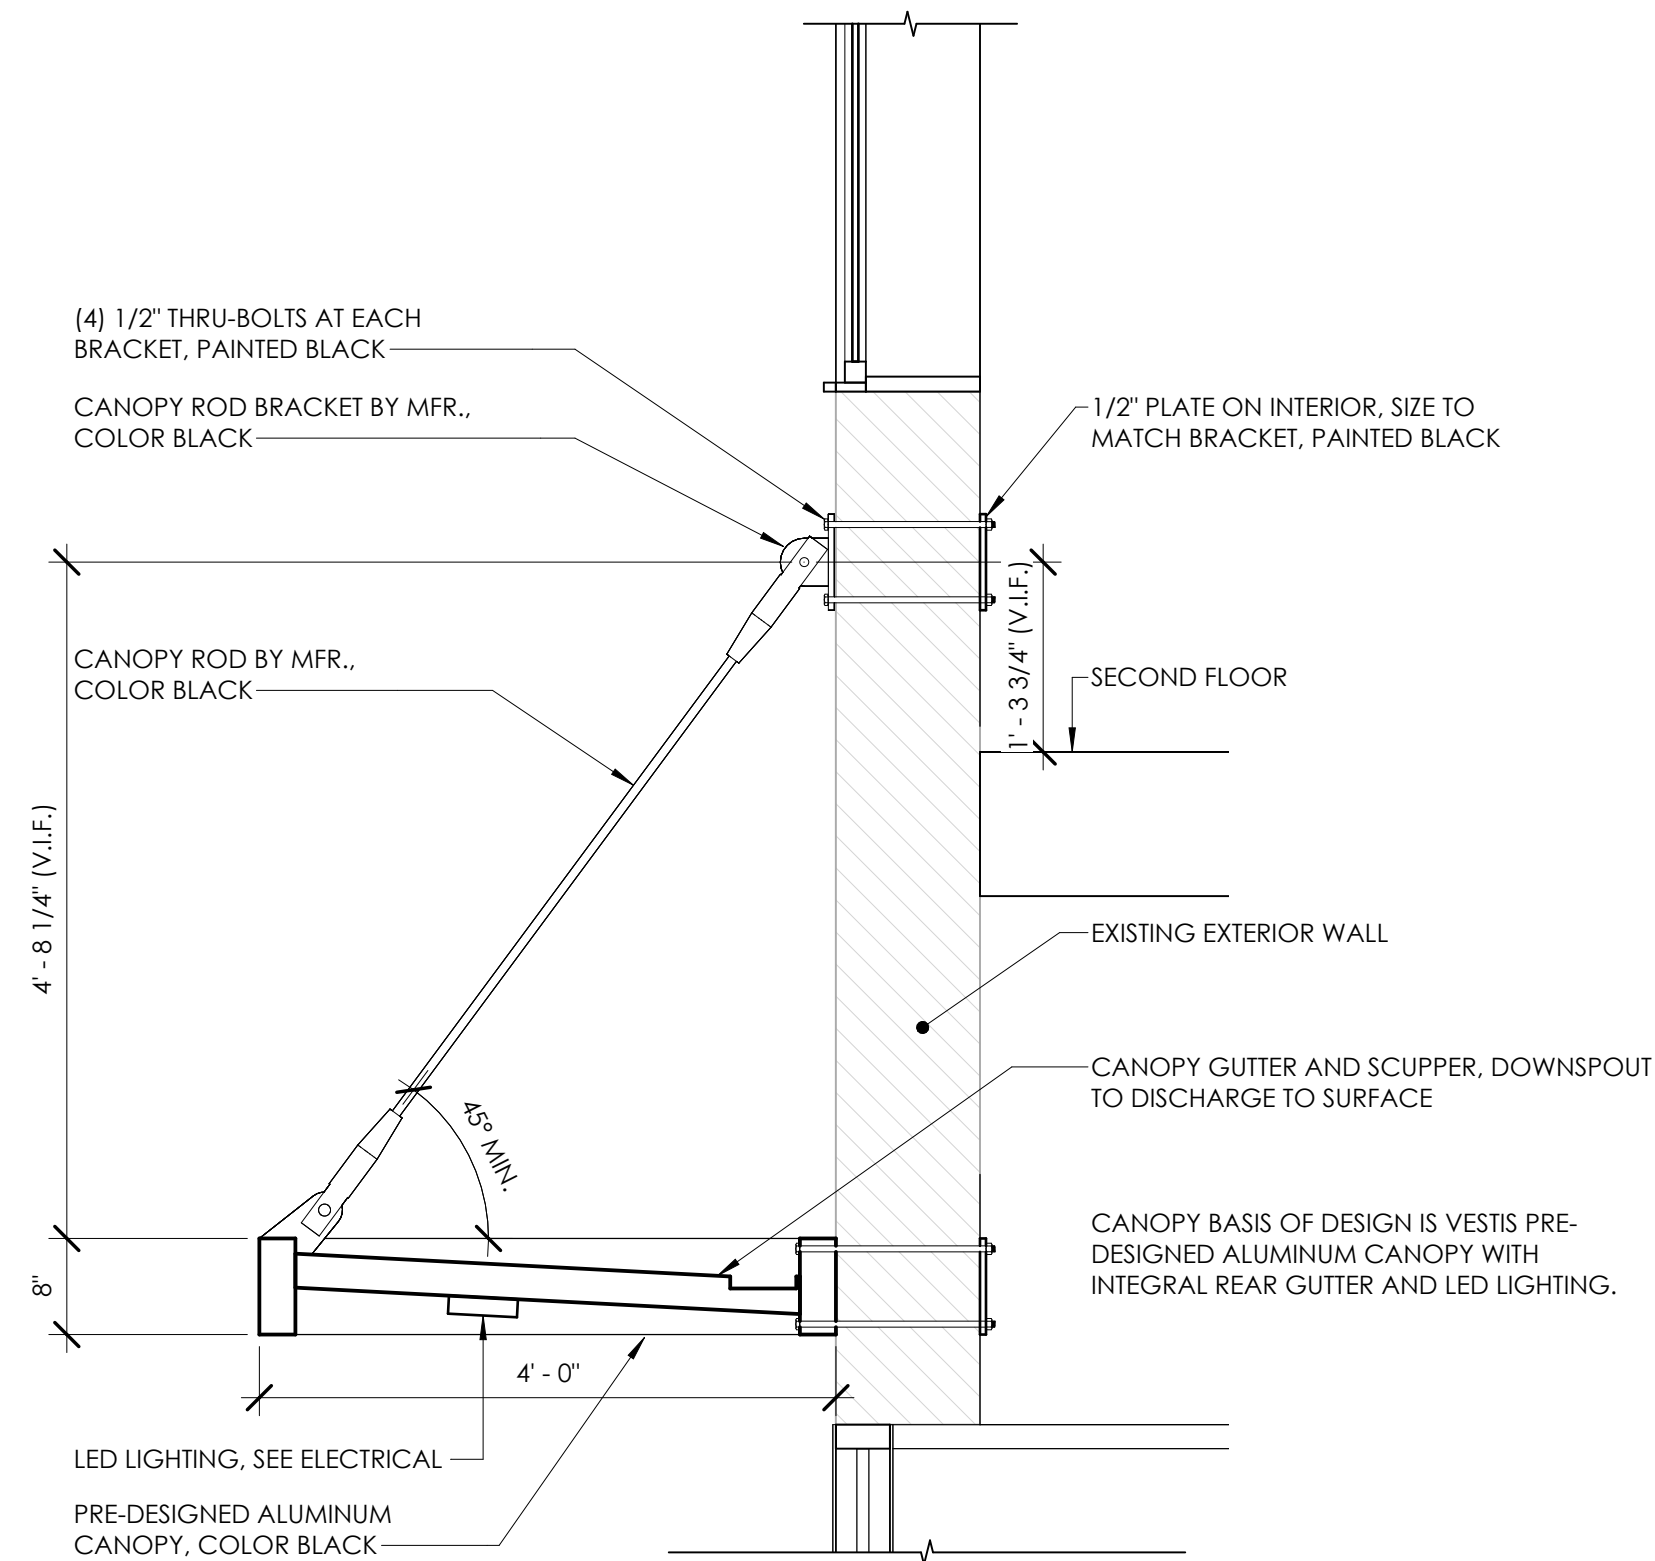

1 CANOPY SUPPORT DETAIL
3/4" = 1'-0"

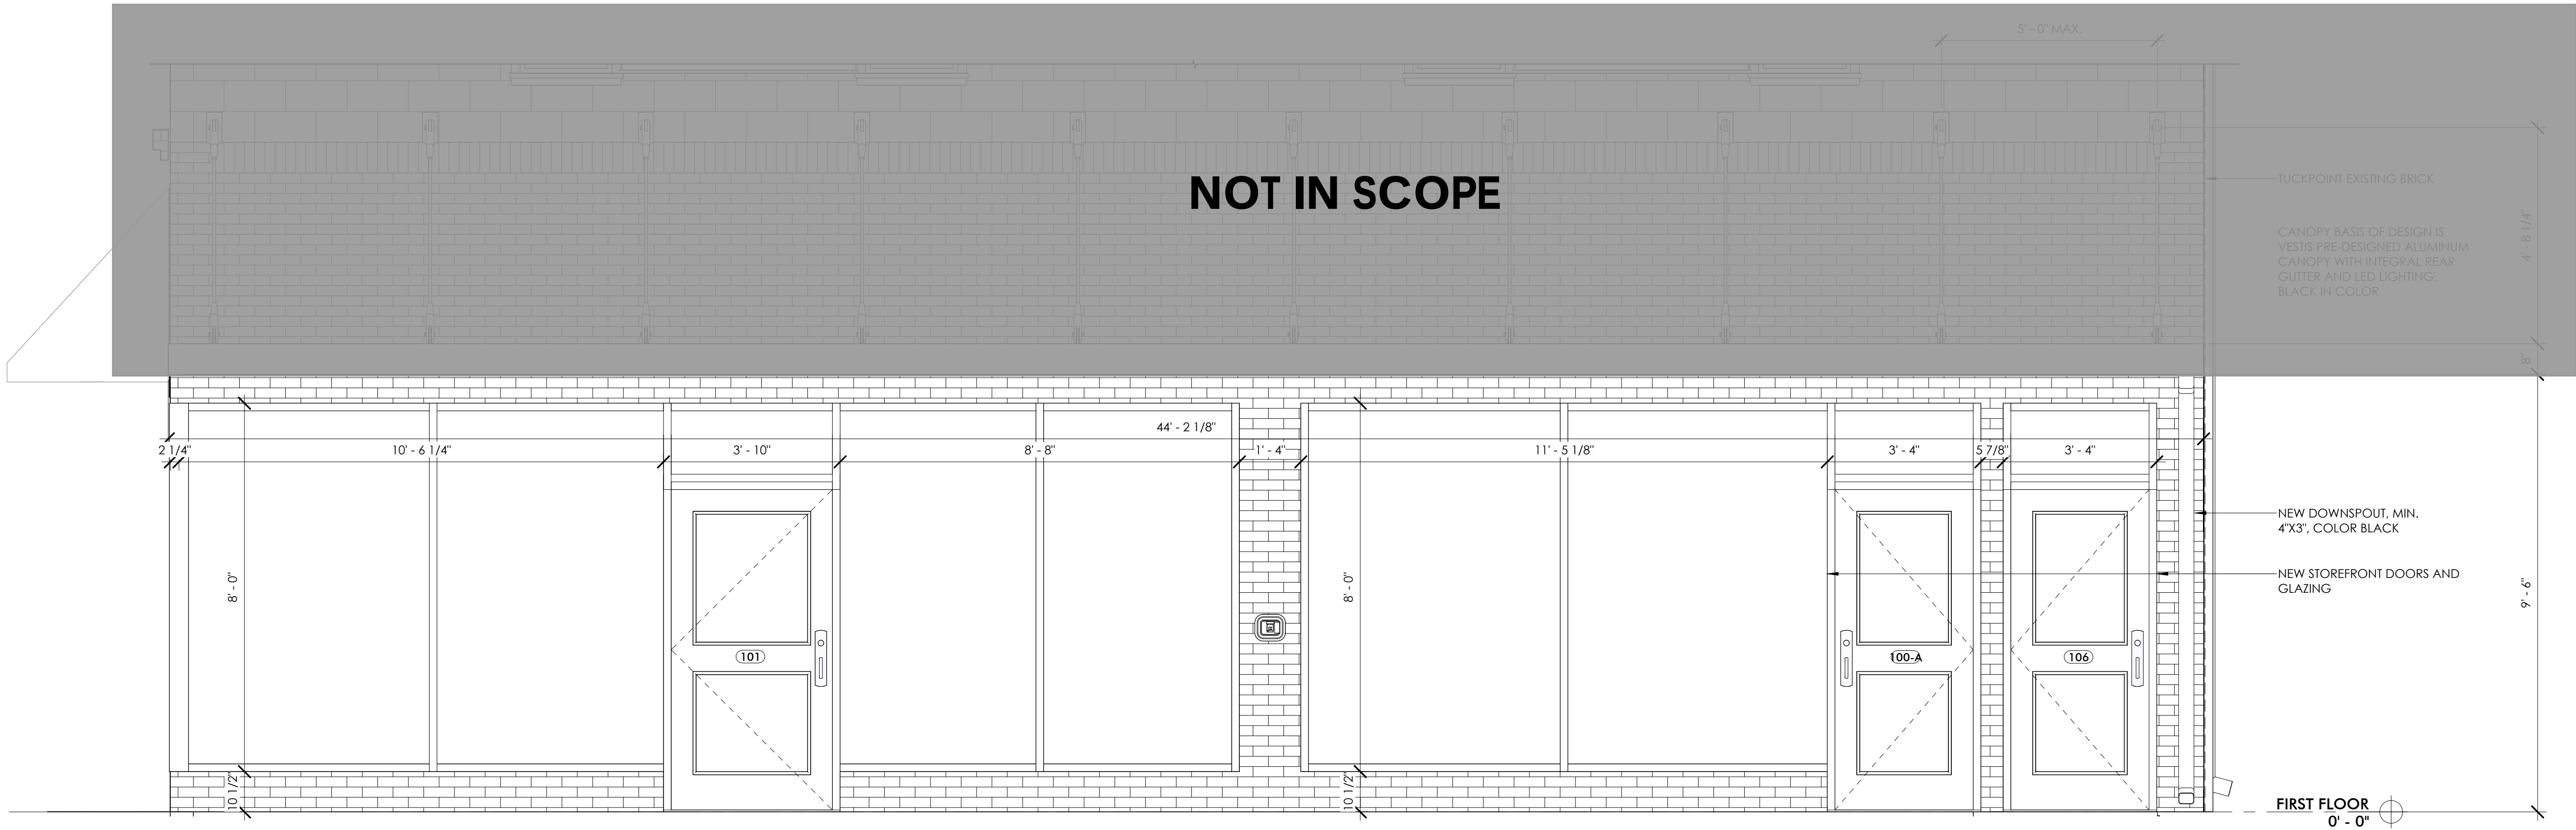

2 ENLARGED CANOPY ELEVATION
1/2" = 1'-0"