




C:\USERS\MSOLS\WPF\ENGINEERING, LLC\CLIENTS - DOCUMENTS\GREENPATH DESIGN\01 S MAIN EVART\DWG\ARCH\WPF-24X36 - DDS TITLE SHEET - SWE

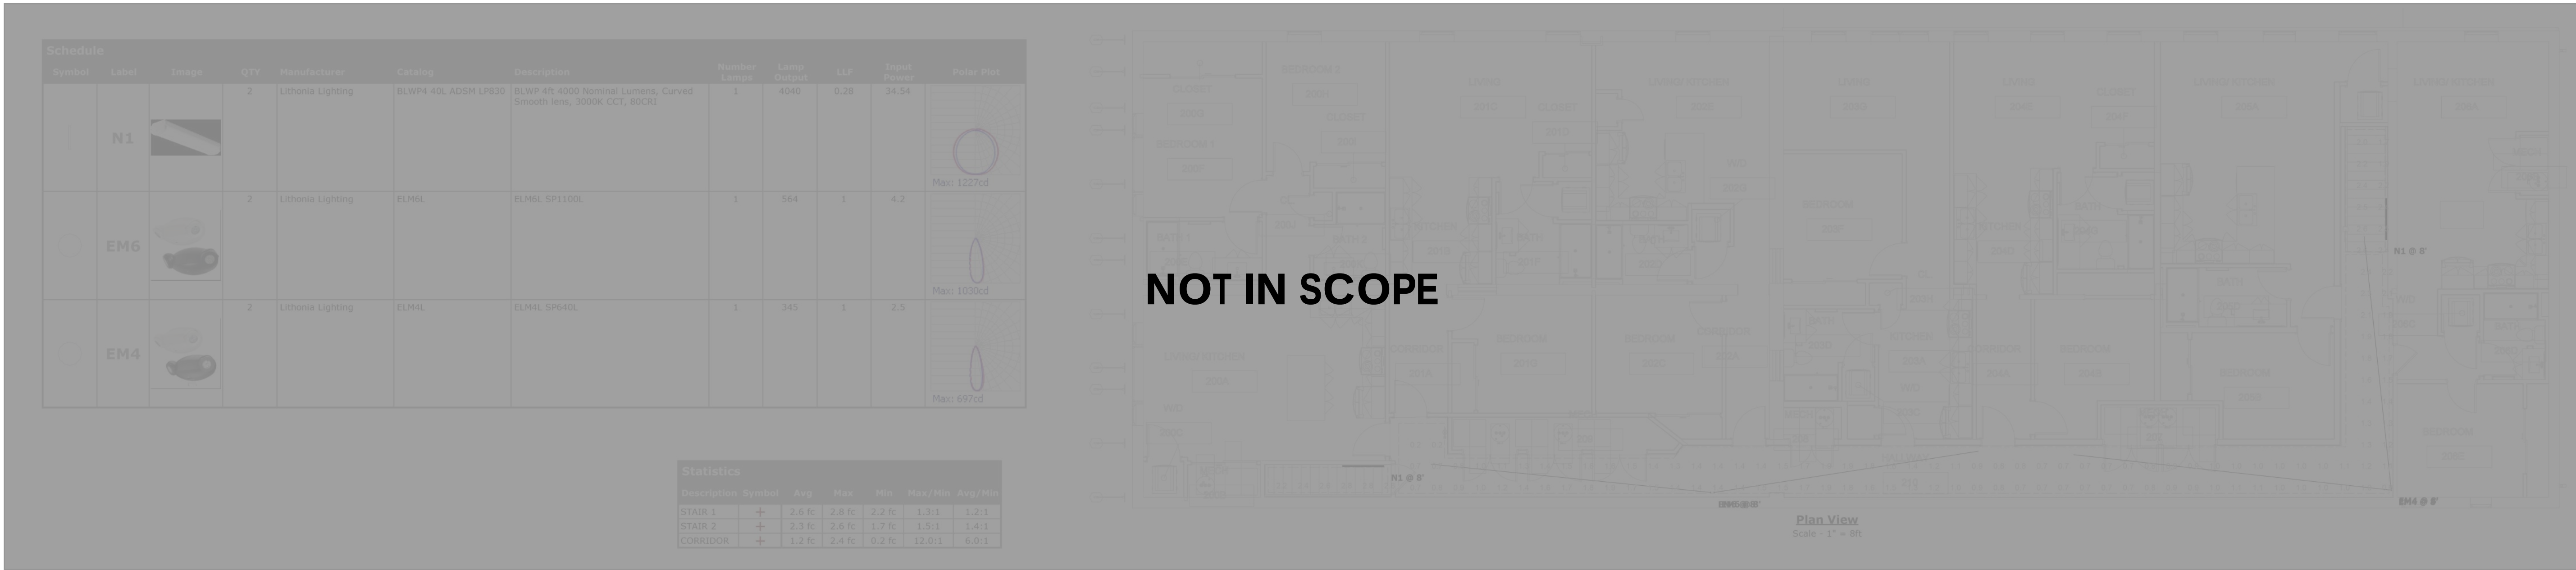

2nd FLOOR

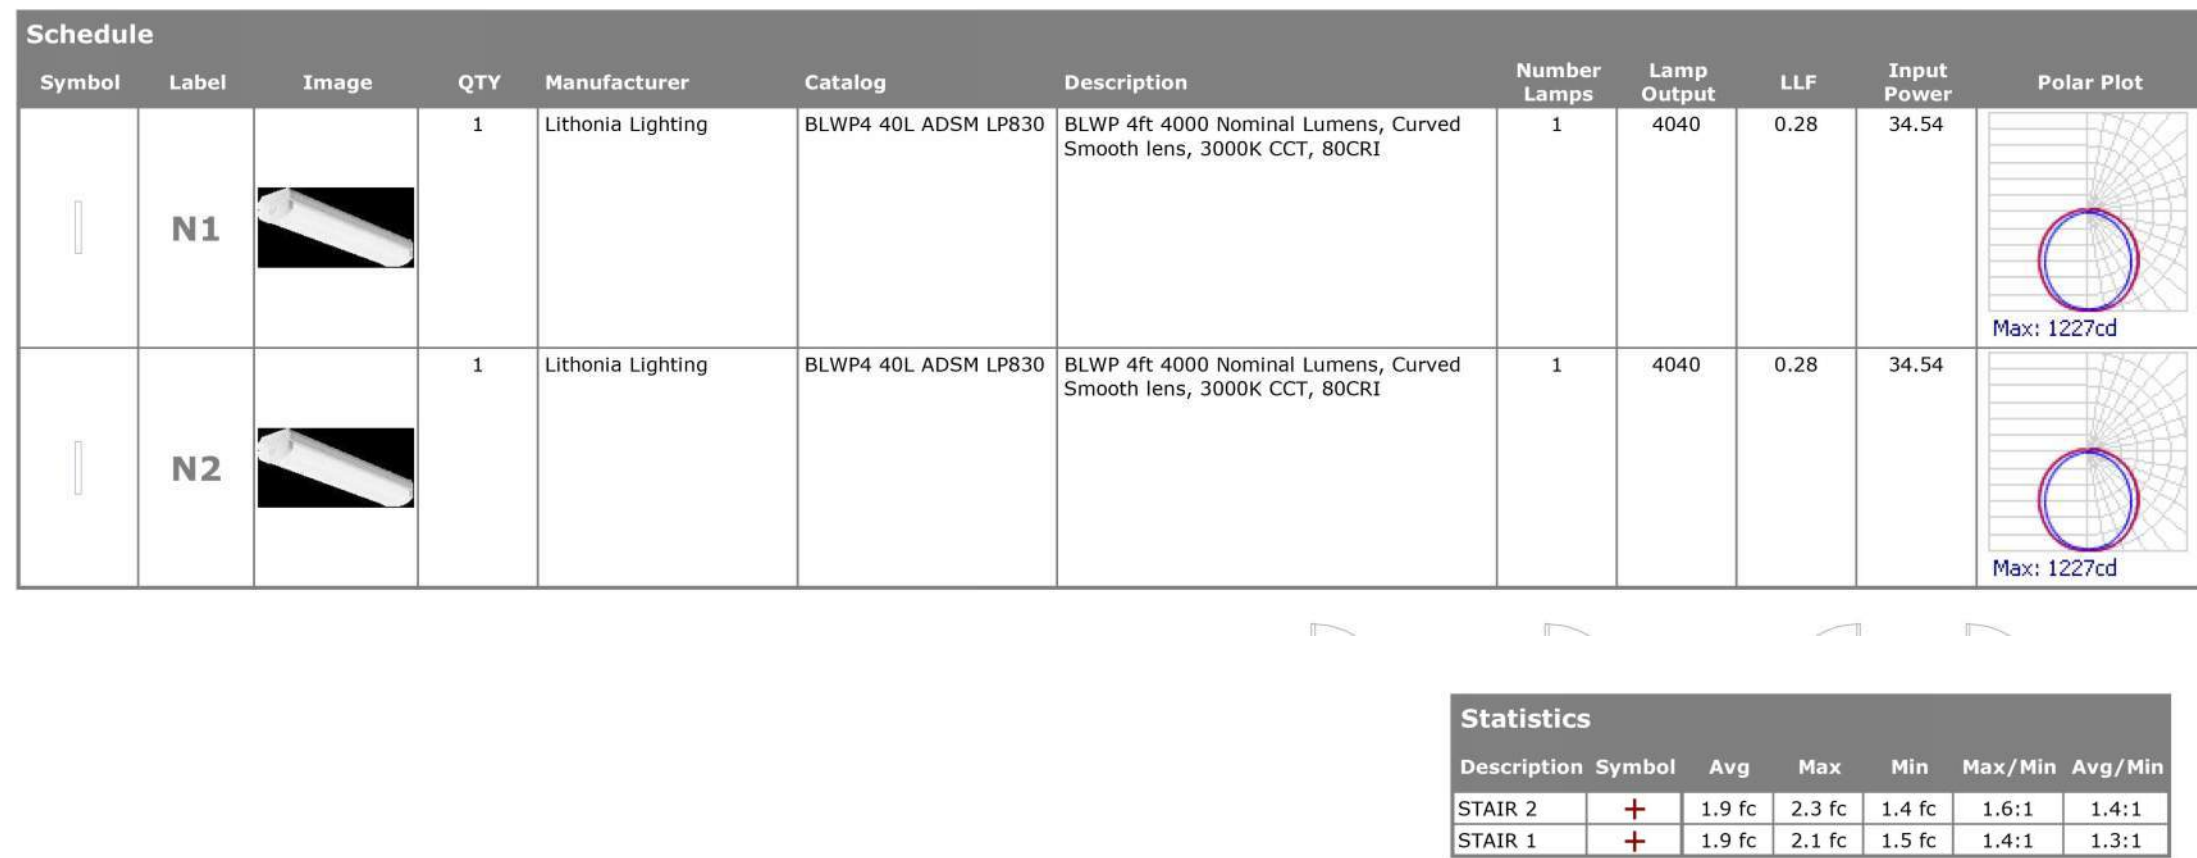

1st FLOOR

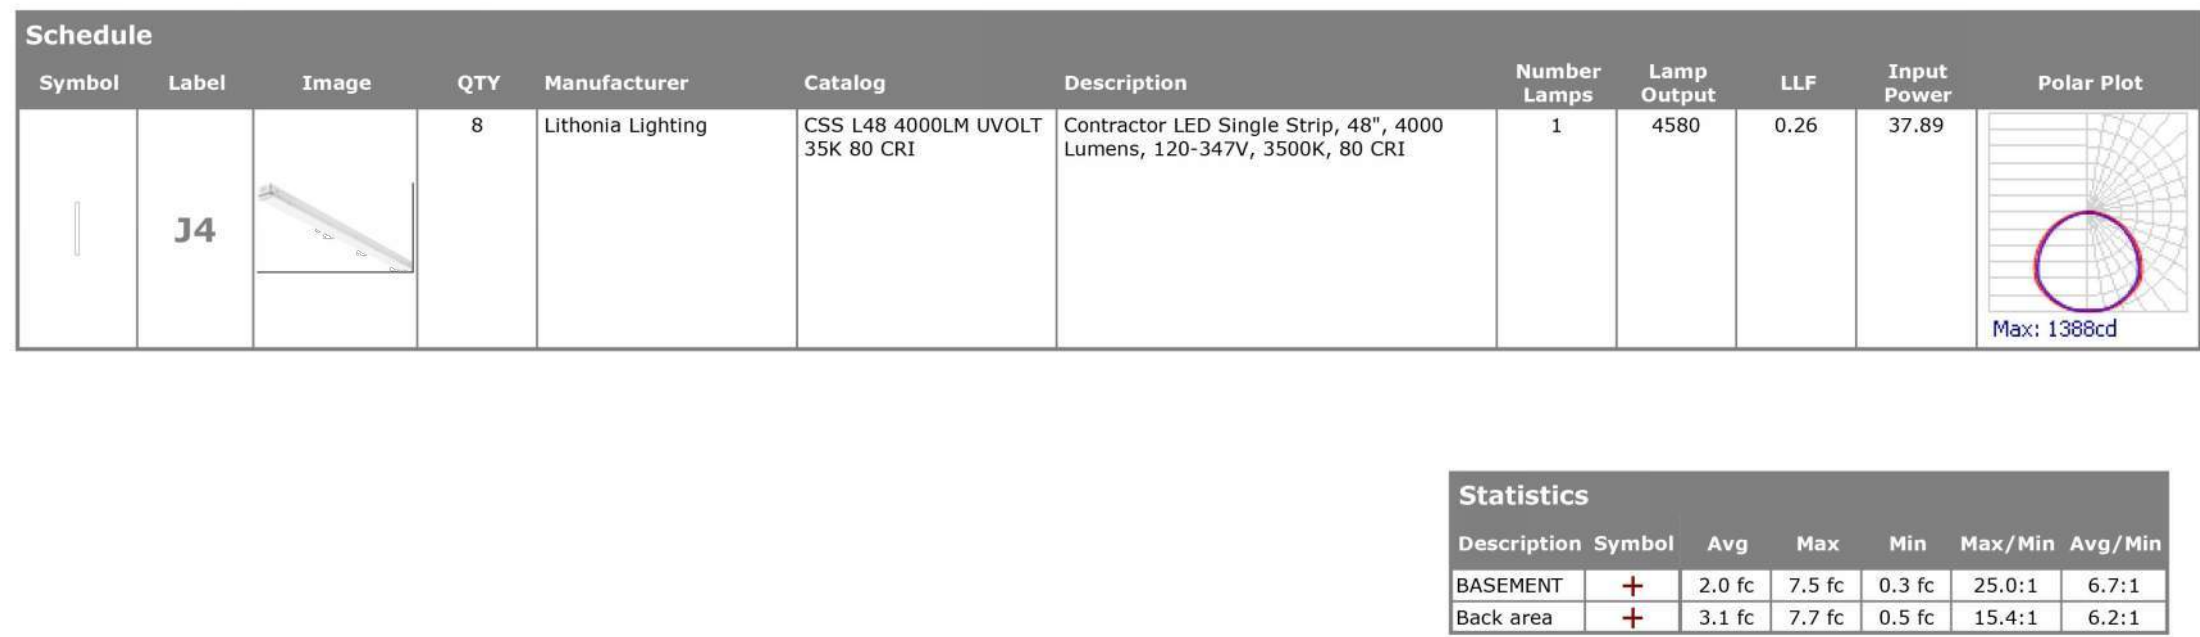

BASEMENT

C:\Users\MSOLS\Documents\GREENPATH DESIGN\01 S MAIN EVART\DWG\ARCH\WPF-24X36 - DDS TITLE SHEET - SWE

ARCHITECT
Driven Design Studio PLLC
11 Carlyle Street
Battle Creek, MI 49017

(269) 753-8040
cody@drivendesignstudio.com



THIS DOCUMENT IS THE EXCLUSIVE PROPERTY OF DRIVEN DESIGN. THE DOCUMENT & THE INFORMATION IT CONTAINS MAY NOT BE REPRODUCED OR USED FOR OTHER THAN THE SPECIFIC PROJECT FOR WHICH IT WAS PREPARED WITHOUT THE EXPLICIT CONSENT OF DRIVEN DESIGN.

PROJECT NAME
EVART MIXED USE
PROJECT ADDRESS
101 S. MAIN ST. EVART, MI
CLIENT

ISSUE
PERMIT 9/12/2025

REVISION

DRAWN BY LMS
SCALE



9/12/2025
PROJECT NUMBER

Sheet Name

E102