


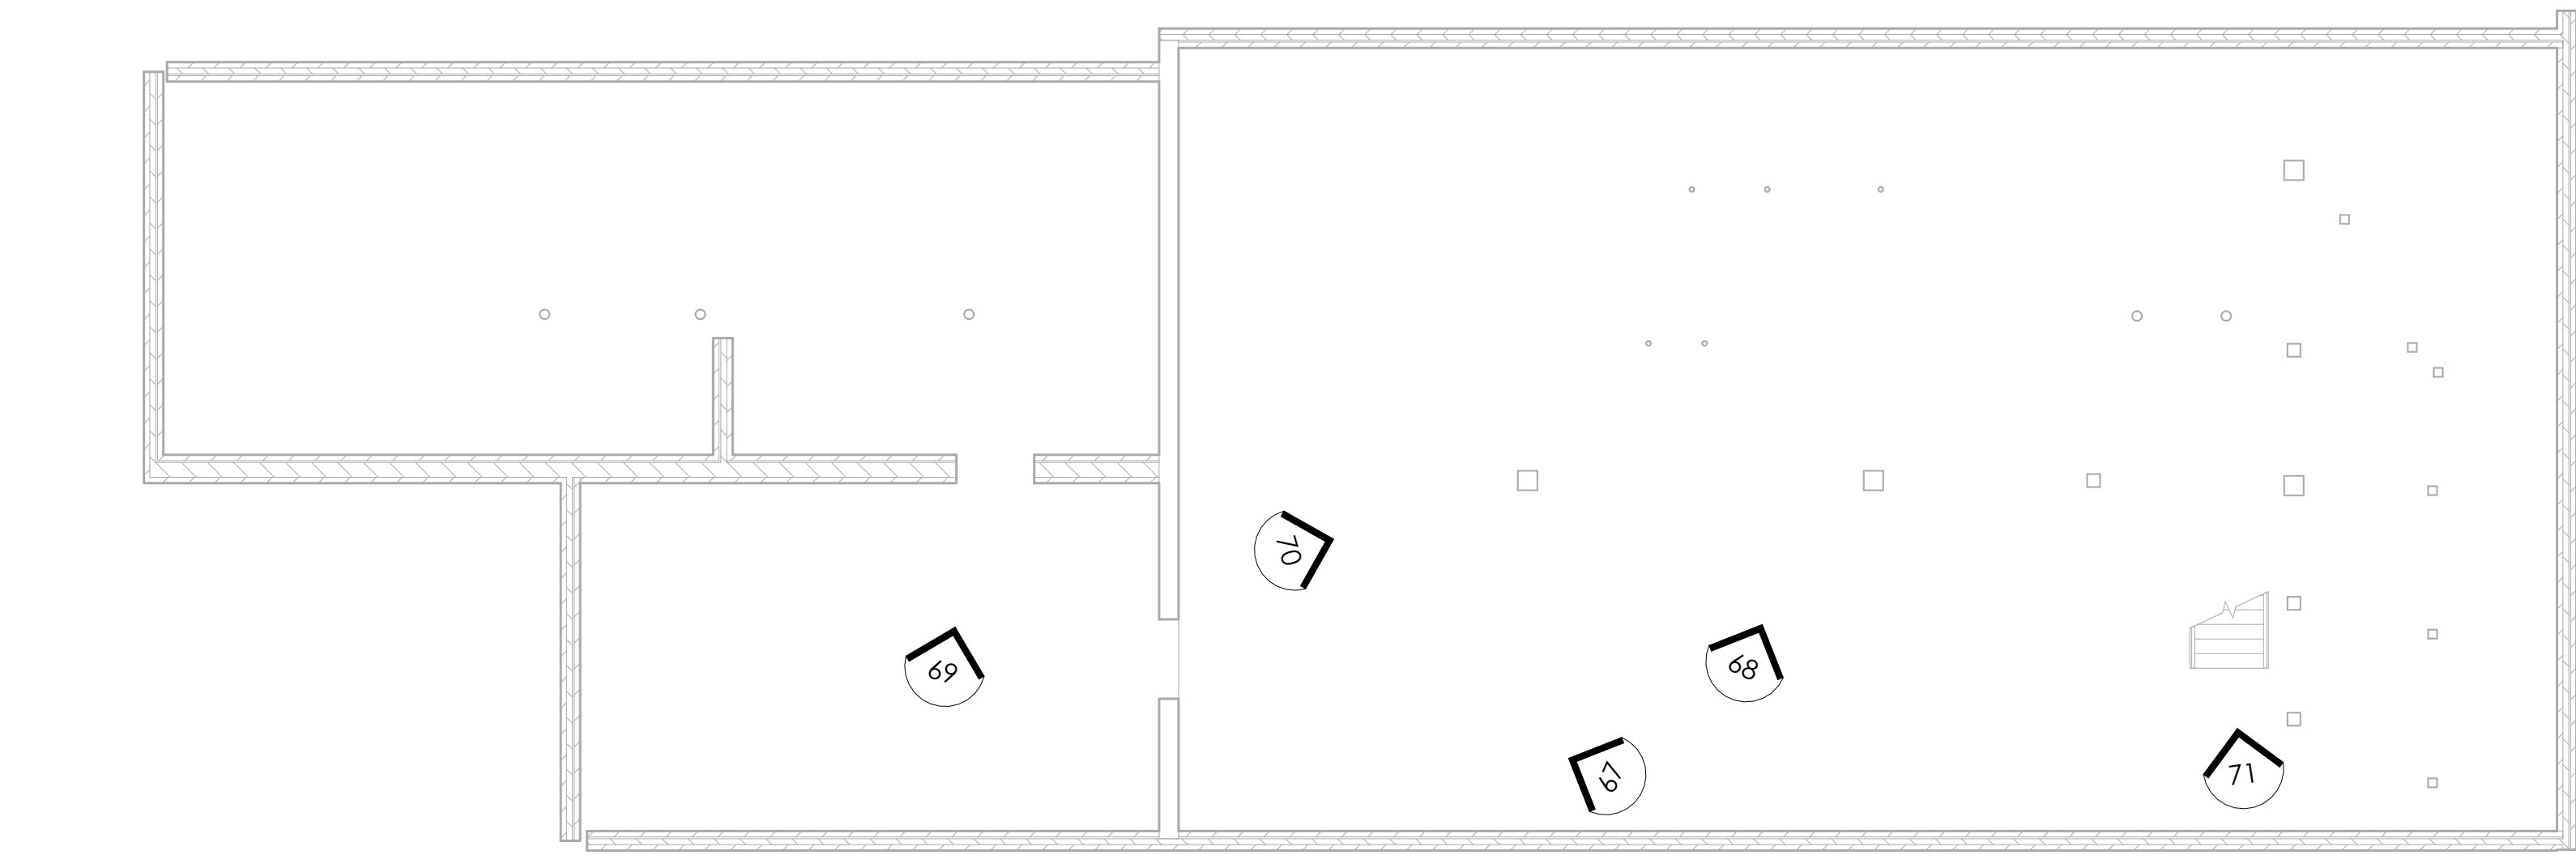

1 BASEMENT EXISTING HTC PLAN
1/8" = 1'-0"

