

DEMOLITION NOTES


1. REMOVE ALL DASHED WALLS, WINDOWS, AND DOORS COMPLETELY.
2. OWNER TO REMOVE ALL FURNISHINGS/ EQUIPMENT THAT THEY WISH TO RETAIN FROM THE AREAS OF DEMOLITION/ CONSTRUCTION PRIOR TO THE START OF CONSTRUCTION WORK IN EACH AREA. OWNER TO COORDINATE WITH CONTRACTOR REGARDING THE TIME SCHEDULE FOR THIS TO BE COMPLETED.
3. PATCH AND FILL ANY HOLES IN THE WALL CAUSED BY THE REMOVAL OF DOORS, WINDOWS, OR WALLS TO MATCH SURROUNDINGS.
4. CONTRACTOR IS RESPONSIBLE FOR PROTECTING ALL SURFACES NOT BEING REMODELED IN THE PROJECT AND IN THE PATH OF THE CONTRACTORS TRAVEL, SETUP AND/ OR PROJECT MATERIAL STORAGE. THE CONTRACTOR MUST RETURN THE AREAS DISTURBED AS REQUIRED FOR ACCESS TO ITS PRE-EXISTING CONDITION.
5. ANY HAZARDOUS MATERIALS ARE TO BE REMOVED BY A LICENSED PROFESSIONAL IN THE STATE OF MICHIGAN.
6. ALL SAFETY ISSUES RELATED TO DEMOLITION ARE THE RESPONSIBILITY OF THE CONTRACTOR AND MUST COMPLY WITH ALL STATE, LOCAL, ENVIRONMENTAL AND LABOR LAWS DURING THE CONSTRUCTION OF THIS PROJECT.
7. SEQUENCE DEMOLITION WITH STRUCTURAL WORK TO ASSURE SAFETY. PROVIDE SHORING AS REQ'D TO ENSURE SAFE CONDITIONS EXIST. SHORING IS NOT SHOWN ON PLANS. STRUCTURAL ELEMENTS ARE TO REMAIN, UNLESS NOTED OTHERWISE. COORDINATE WITH ARCHITECTURAL AND STRUCTURAL DRAWINGS.
8. ALL TRADES TO COORDINATE BETWEEN ONE ANOTHER TO AVOID CONFLICTS.
9. NOTATIONS ARE MADE IN VARIOUS PLACES ON THE DRAWINGS TO CALL ATTENTION TO DEMOLITION WHICH IS REQUIRED. THESE DRAWINGS ARE NOT INTENDED TO SHOW EACH AND EVERY ITEM TO BE REMOVED. CONTRACTOR SHALL REMOVE ALL MATERIALS RELATED TO THEIR RESPECTIVE TRADES AS REQUIRED TO PERMIT THE CONSTRUCTION OF THE NEW WORK AS SHOWN.
10. THE CONTRACTOR SHOULD TAKE CARE DURING THE PROJECT TO NOT INTERRUPT THE USE IN AREAS NOT IN SCOPE.
11. PRIOR TO ANY DIGGING ON OR AROUND THE SITE UTILITIES ARE TO BE LOCATED USING MISS DIG.
12. ALL RUBBISH AND DEBRIS FROM DEMOLITION IS TO BE REMOVED IMMEDIATELY FROM THE SITE AFTER DEMOLITION. COORDINATE ALL DEMOLITION, DUMPSTER LOCATIONS, BARRICADING, PEDESTRIAN PROTECTION MEASURES, ETC. WITH THE OWNER AND LOCAL MUNICIPALITY PRIOR TO COMMENCEMENT.
13. REMOVE ALL LIGHTING, WIRING, FIRE ALARM DEVICES, RECEPTACLES, AND SPEAKERS FROM WALLS AND CEILINGS BEING REMOVED. COORDINATE WITH ARCHITECT AS REQUIRED. REMOVE ALL ABANDONED EXPOSED CONDUIT AND WIRING BACK TO SOURCE. REMOVE WIRING BACK TO PANEL OR NEAREST JUNCTION BOX. RE-LABEL CIRCUIT BREAKER AS SPARE, IN SCOPE OF WORK.
14. PROVIDE BLANK COVERPLATE OVER EMPTY OUTLET BOXES IF DEVICE IS REMOVED AND NOT REPLACED.
15. REMOVE ALL EXISTING HVAC, FIRE PROTECTION AND PLUMBING EQUIPMENT, PIPING BACK TO MAIN AND ALL ASSOCIATED ACCESSORIES. SANITARY, STORM, AND VENT STACKS TO REMAIN. CAP ANY UNUSED AREAS.
16. SALVAGE MATERIALS AS REQUIRED IF PART OF THE SCOPE IS MATCHING MATERIALS OR INFILL MATERIALS AS PART OF A RENOVATION PROJECT.
17. REMOVE ALL CEILINGS AND FLOOR FINISHES IN AREAS OF DEMOLITION U.N.O.
18. ALL EXISTING COLUMNS AND STRUCTURAL ELEMENTS TO REMAIN. ANY DISCREPANCIES THAT OCCUR IN THE FIELD DURING DEMOLITION SHOULD BE BROUGHT TO THE ARCHITECT'S ATTENTION.
19. THE CONTRACTOR SHALL MAINTAIN THE JOB SITE TO BROOM CLEAN AT ALL TIMES.
20. THE OWNER WILL MAINTAIN OCCUPANCY OF SPACES ADJACENT TO AREAS OF DEMOLITION. THE CONTRACTOR IS RESPONSIBLE FOR COORDINATING ALL POTENTIALLY DISRUPTIVE ACTIVITIES WITH THE OWNER.

STEEL LINTEL SCHEDULE				Fy=36 KSI
MARK	CLEAR SPAN	SIZE	BEARING EACH END	
L1	4'-0"	L3 1/2x2 1/2x1/4 SLV	4"	
L2	5'-0"	L3 1/2x3x1/4 SLV	6"	
L3	6'-0"	L3 1/2x3 1/2x1/4	6"	
L4	7'-0"	L4x3 1/2x1/4 LLV	6"	
L5	8'-0"	L5x3 1/2x1/4 LLV	8"	
L6	9'-0"	L6x3 1/2x 3/8 LLV	8"	



1/2" DIA. THROUGH BOLTS AT EA. END OF LINTEL
3/16" X 2" AT 12"
1/8" X 8" CONTINUOUS STL. PLATE

4 BOTTOM OF PLATE SEE ARCH. DWGS.
L7, L8

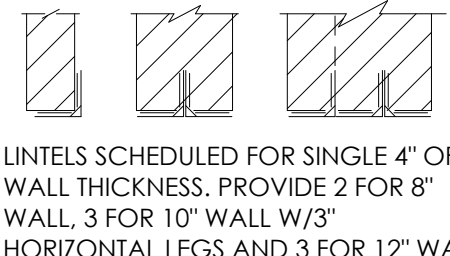

LINTELS SCHEDULED FOR SINGLE 4" OF WALL THICKNESS. PROVIDE 2 FOR 8" WALL, 3 FOR 10" WALL W/3" HORIZONTAL LEGS AND 3 FOR 12" WALL

L7	W8x18 + PL 1/4x1'-3 1/2"	8"
L8	W8x18 + PL 1/4x7 1/2	8"

1. GROUT BELOW BEAM BEARING PER DETAILS.
 2. BEARING LENGTH IS OVER CMU OR COMPOSITE BRICK / BLOCK. DO NOT BEAR ON BRICK VENEER.
 3. ANCHOR MASONRY TO BEAMS W/ 9 GA WIRE TIES EACH SIDE AT 2'-8" O.C.
 4. PROVIDE STEEL LINTELS AT ALL MASONRY WALL OPENINGS, INCLUDING MECHANICAL AND ELECTRICAL GREATER THAN 8" WIDE. SEE LINTEL SCHEDULE.
- NOTE: GROUT BELOW LINTEL BEARING 3 COURSES

WALL LEGEND

	EXISTING WALL TO REMAIN		CMU
	ELEMENTS TO BE REMOVED		CONCRETE
	1 HOUR PARTITION		WOOD BLOCKING
	2 HOUR PARTITION		STEEL (LARGE SCALE)
	EXTENT OF WORK		PLASTER
			RIGID INSULATION
			PLYWOOD
			MILLWORK

MATERIAL LEGEND

	CMU
	CONCRETE
	WOOD BLOCKING
	STEEL (LARGE SCALE)
	PLASTER
	RIGID INSULATION
	PLYWOOD
	MILLWORK

PROJECT NAME
101 S MAIN EVART
PROJECT ADDRESS
101 S. MAIN ST. EVART, MI
CLIENT

ISSUE
CONSTRUCTION DOCUMENTS



REVISION

DRAWN BY CMIN
DATE 12/2/2025 11:54:46 AM
SCALE As indicated
STAMP

PROJECT NUMBER
2025.072


DEMOLITION PLANS

A110

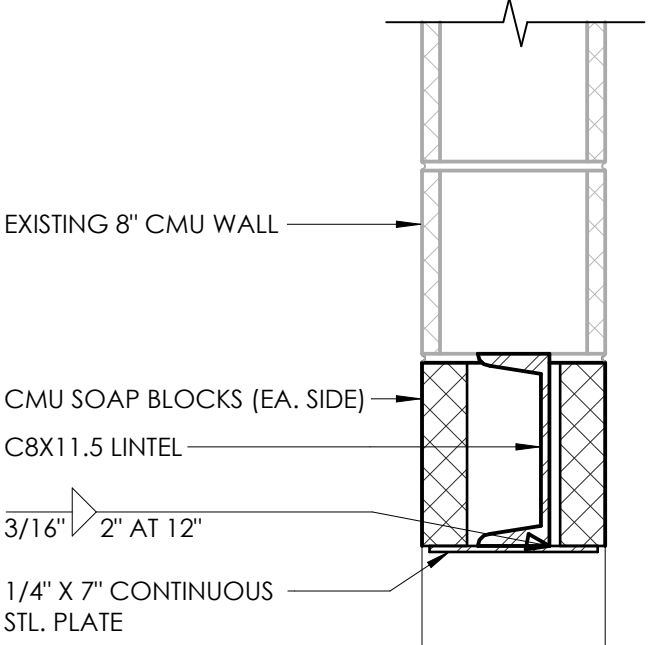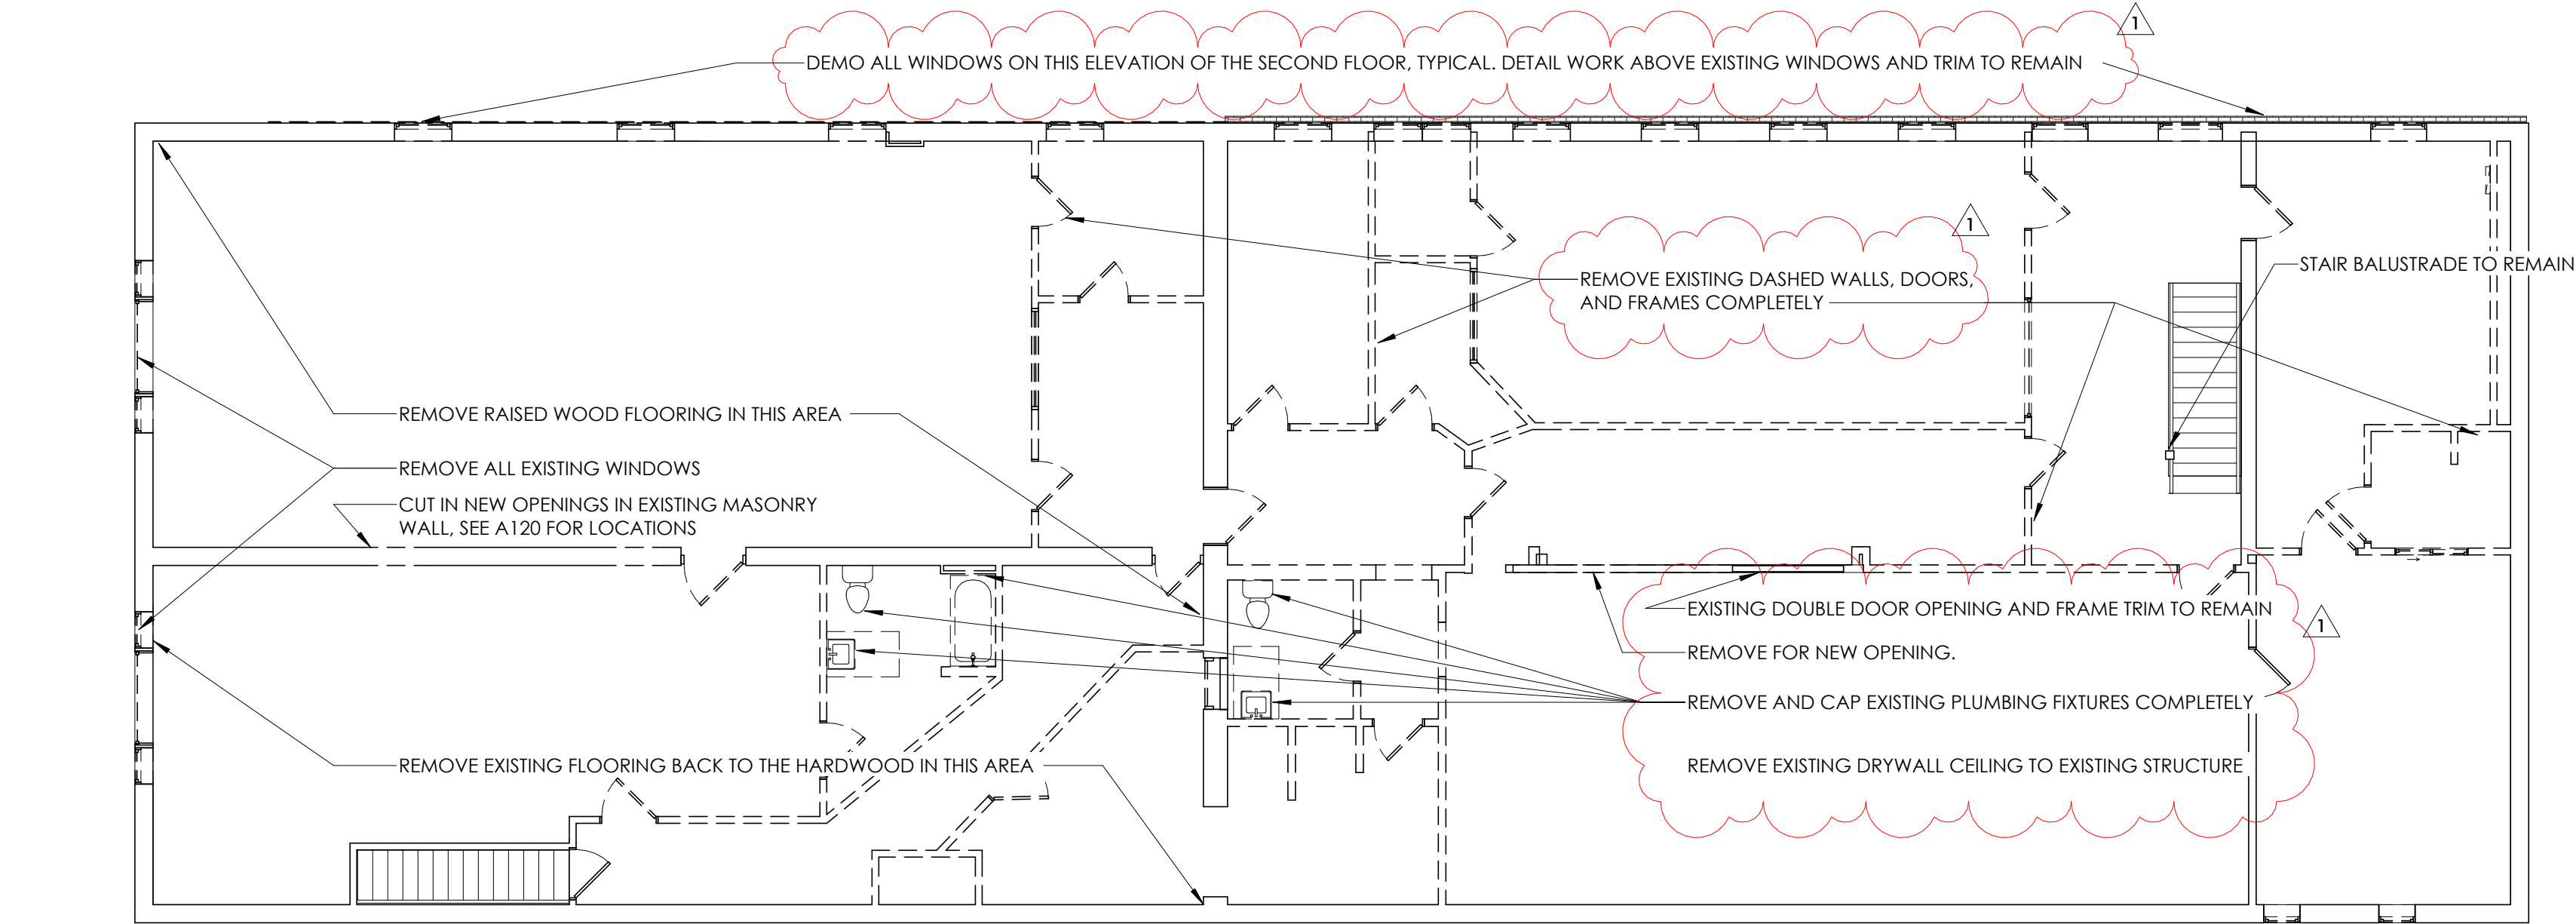


4 CMU WALL LINTEL
A110 1 1/2" = 1'-0"


2 SECOND FLOOR DEMOLITION PLAN
A110 1/8" = 1'-0"

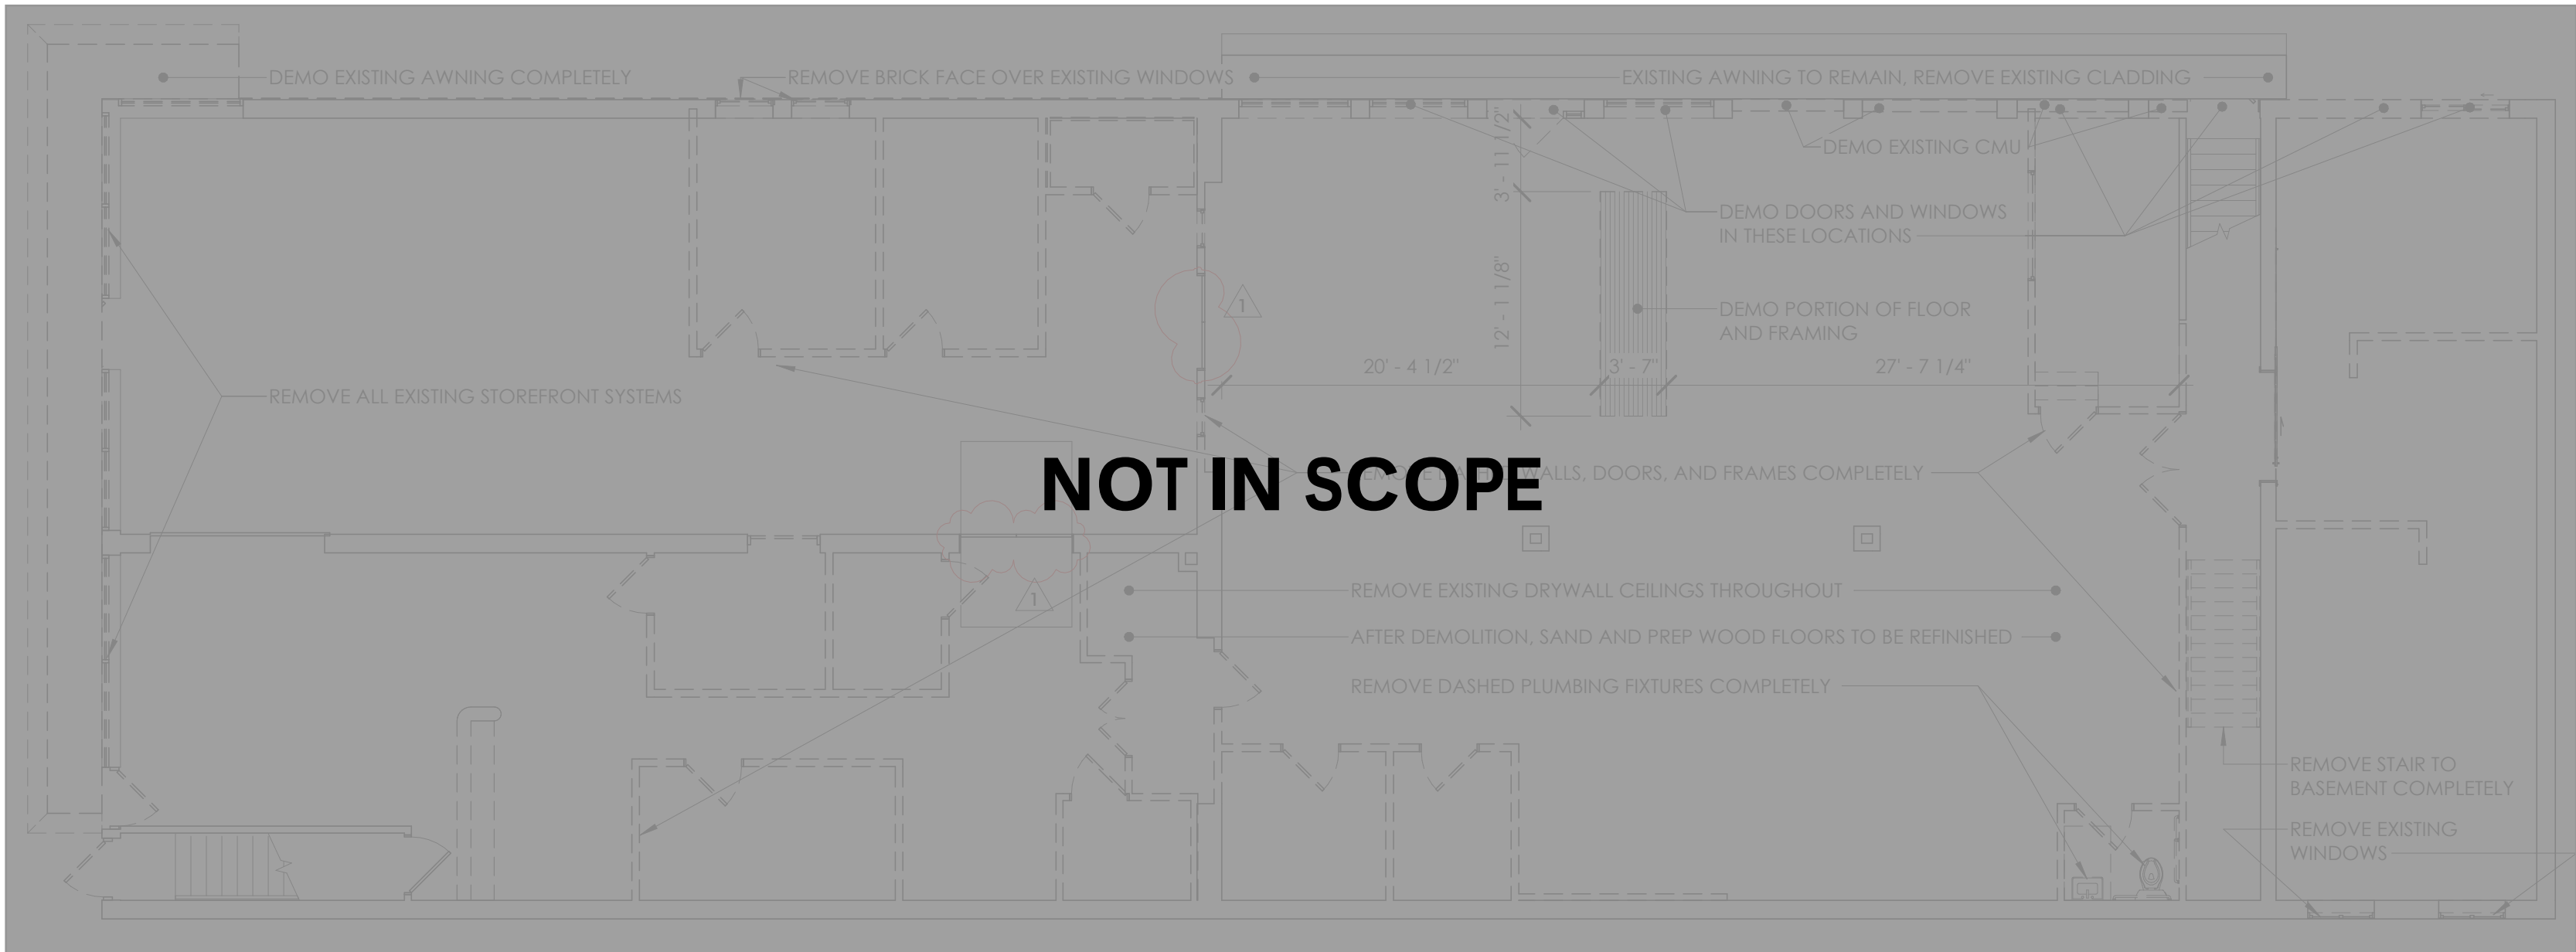


NOT IN SCOPE

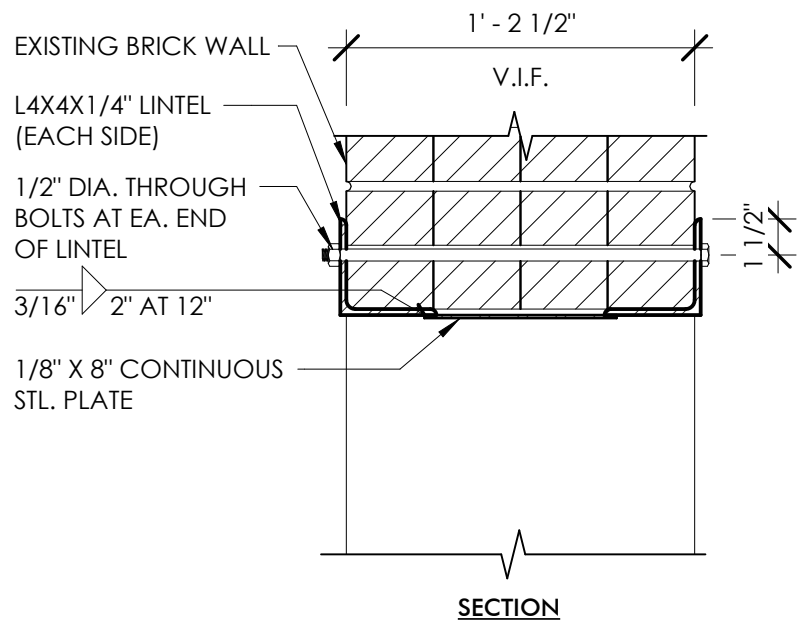

1 FIRST FLOOR DEMOLITION PLAN
A110 1/8" = 1'-0"

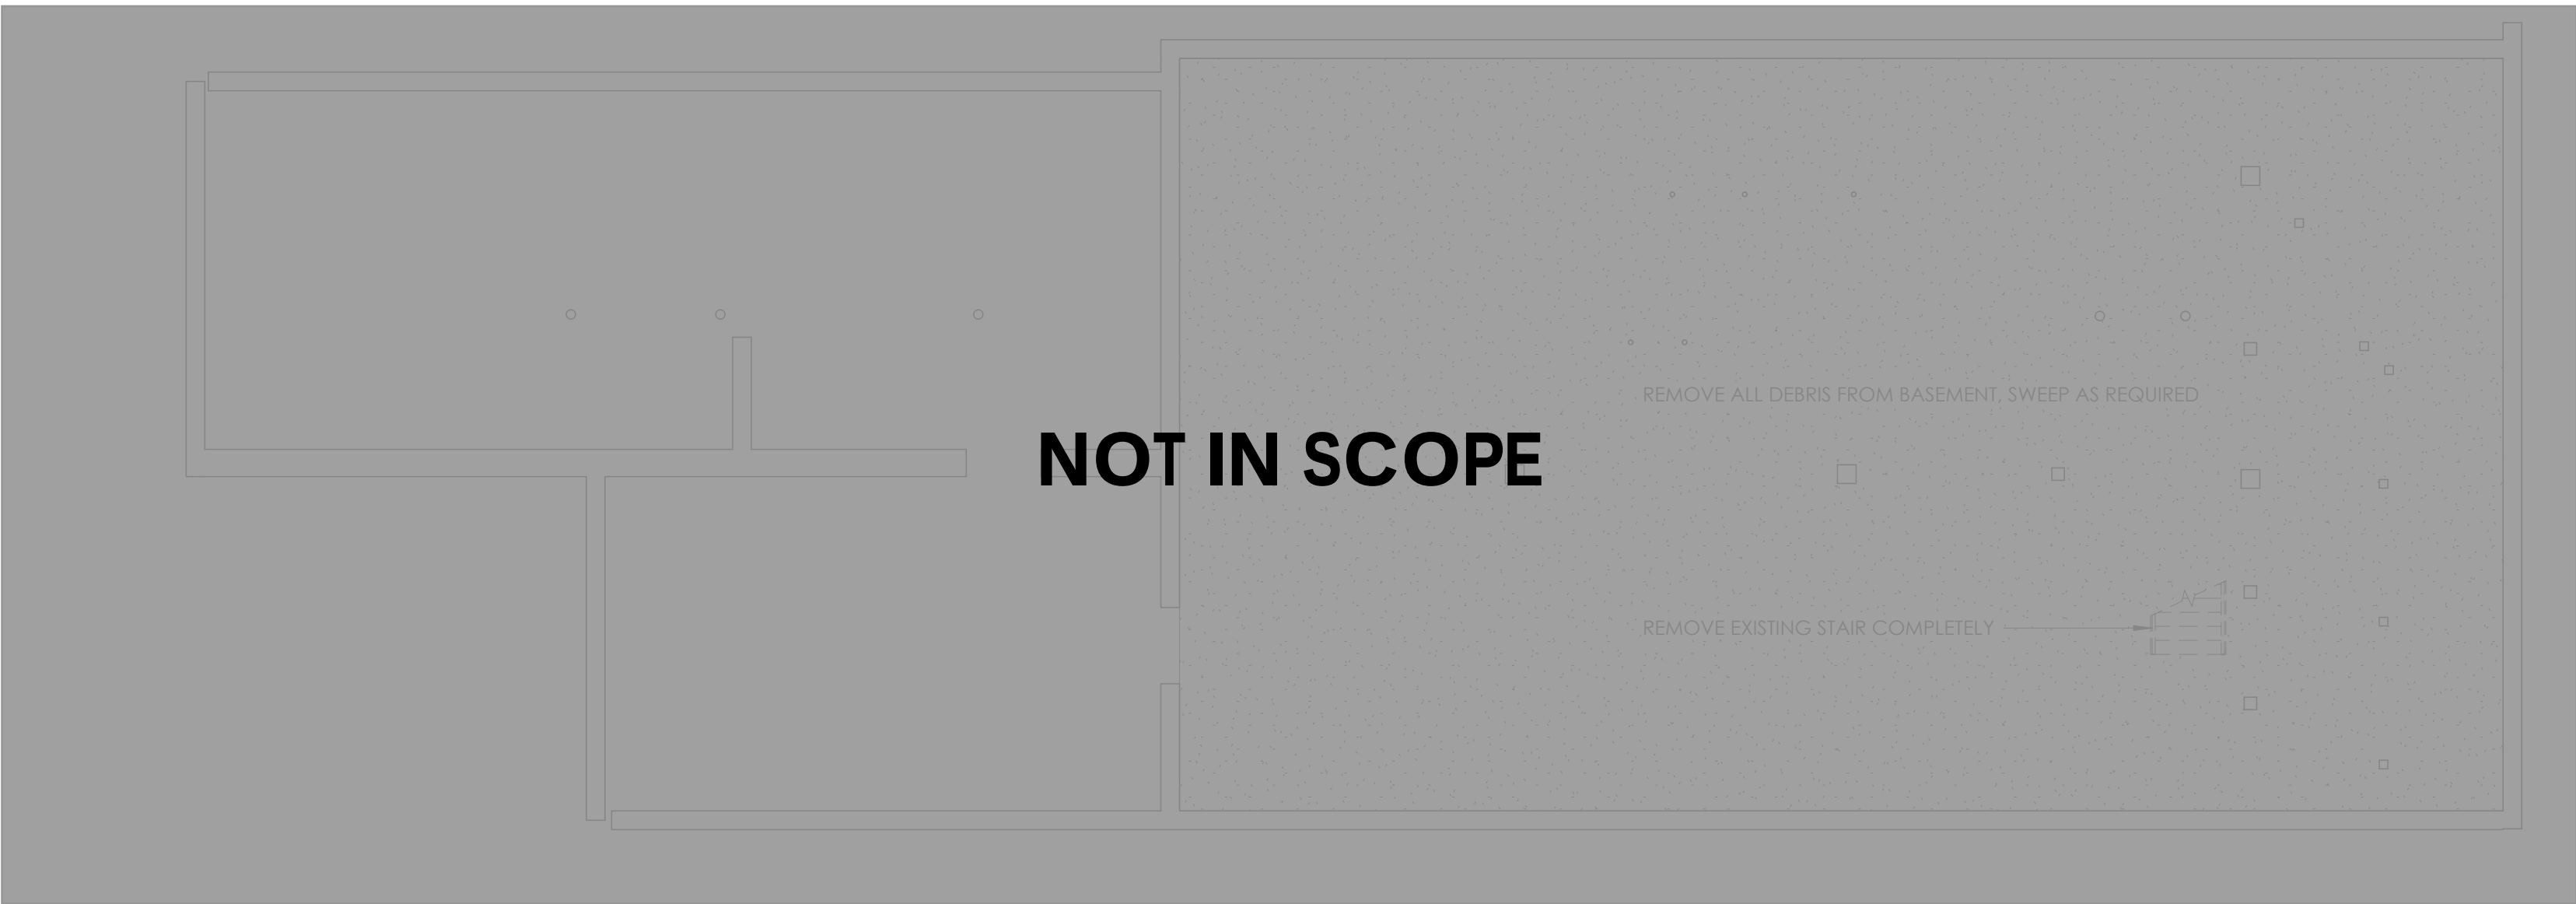

NOT IN SCOPE

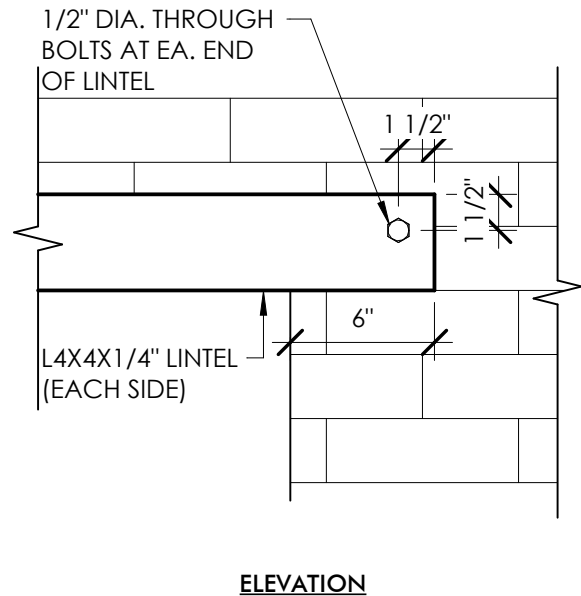

ELEVATION

3 BRICK LINTEL
A110 1 1/2" = 1'-0"

0 BASEMENT DEMOLITION PLAN
A110 1/8" = 1'-0"