




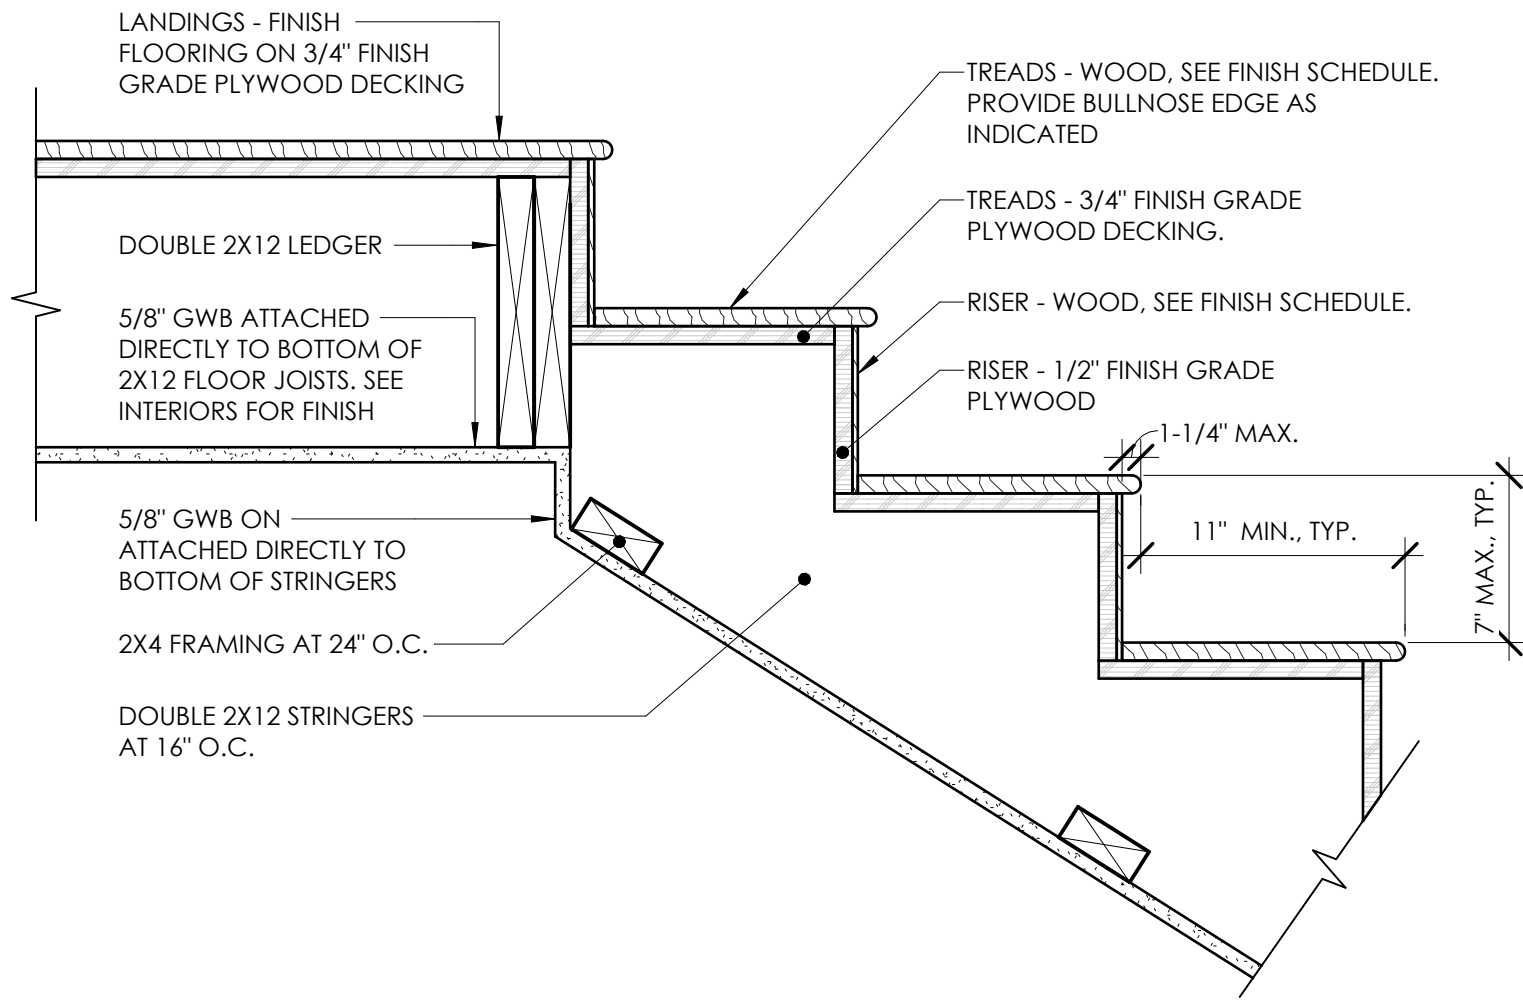


2 TOP OF STAIR DETAIL
1 1/2" = 1'-0"

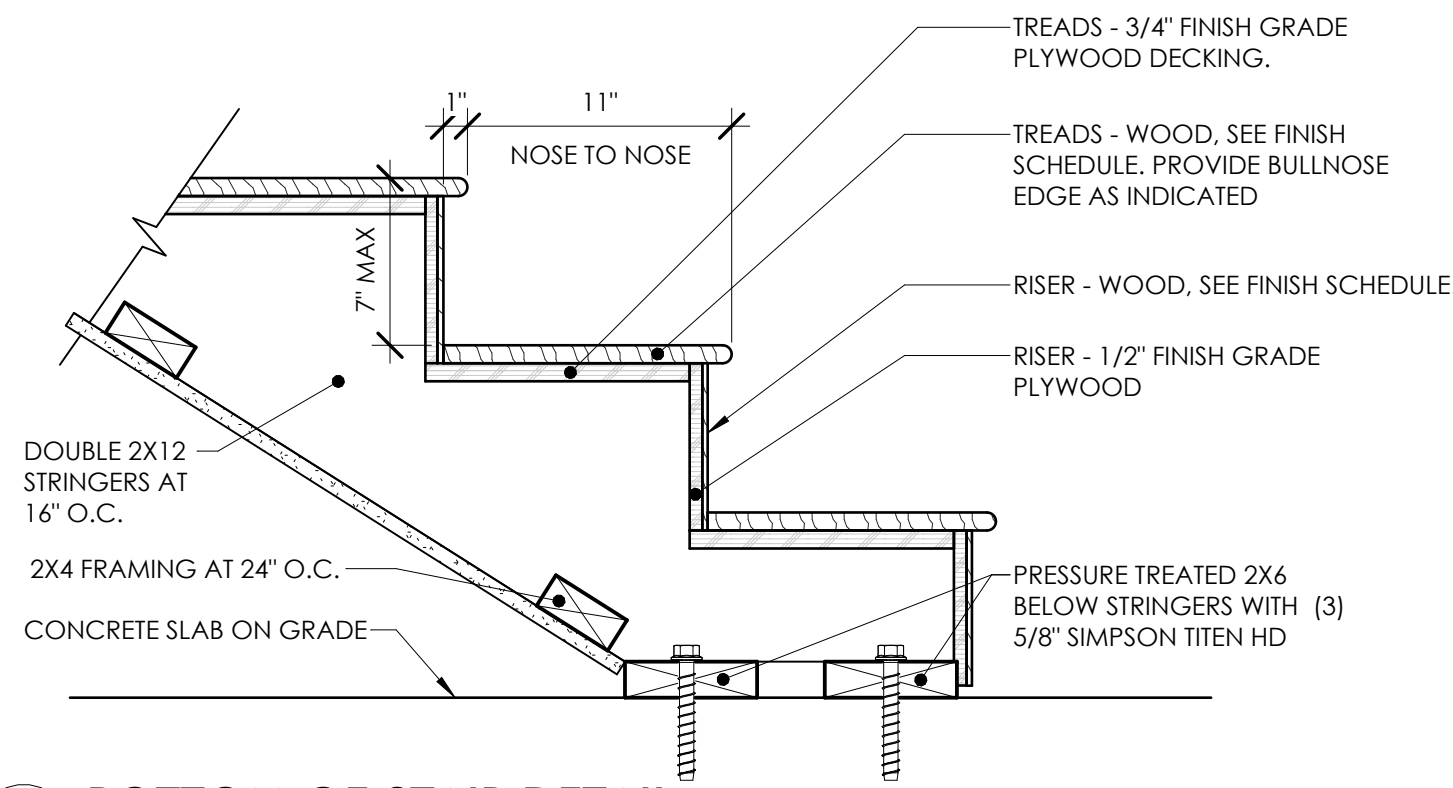


7 BOTTOM OF STAIR DETAIL
1 1/2" = 1'-0"

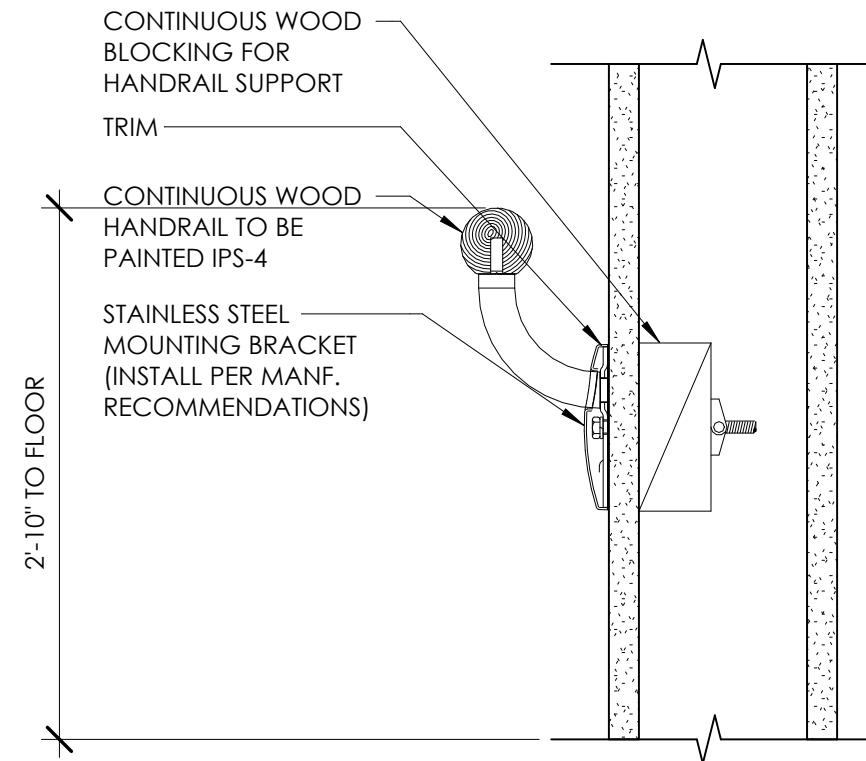


3 HANDRAIL DETAIL
3" = 1'-0"

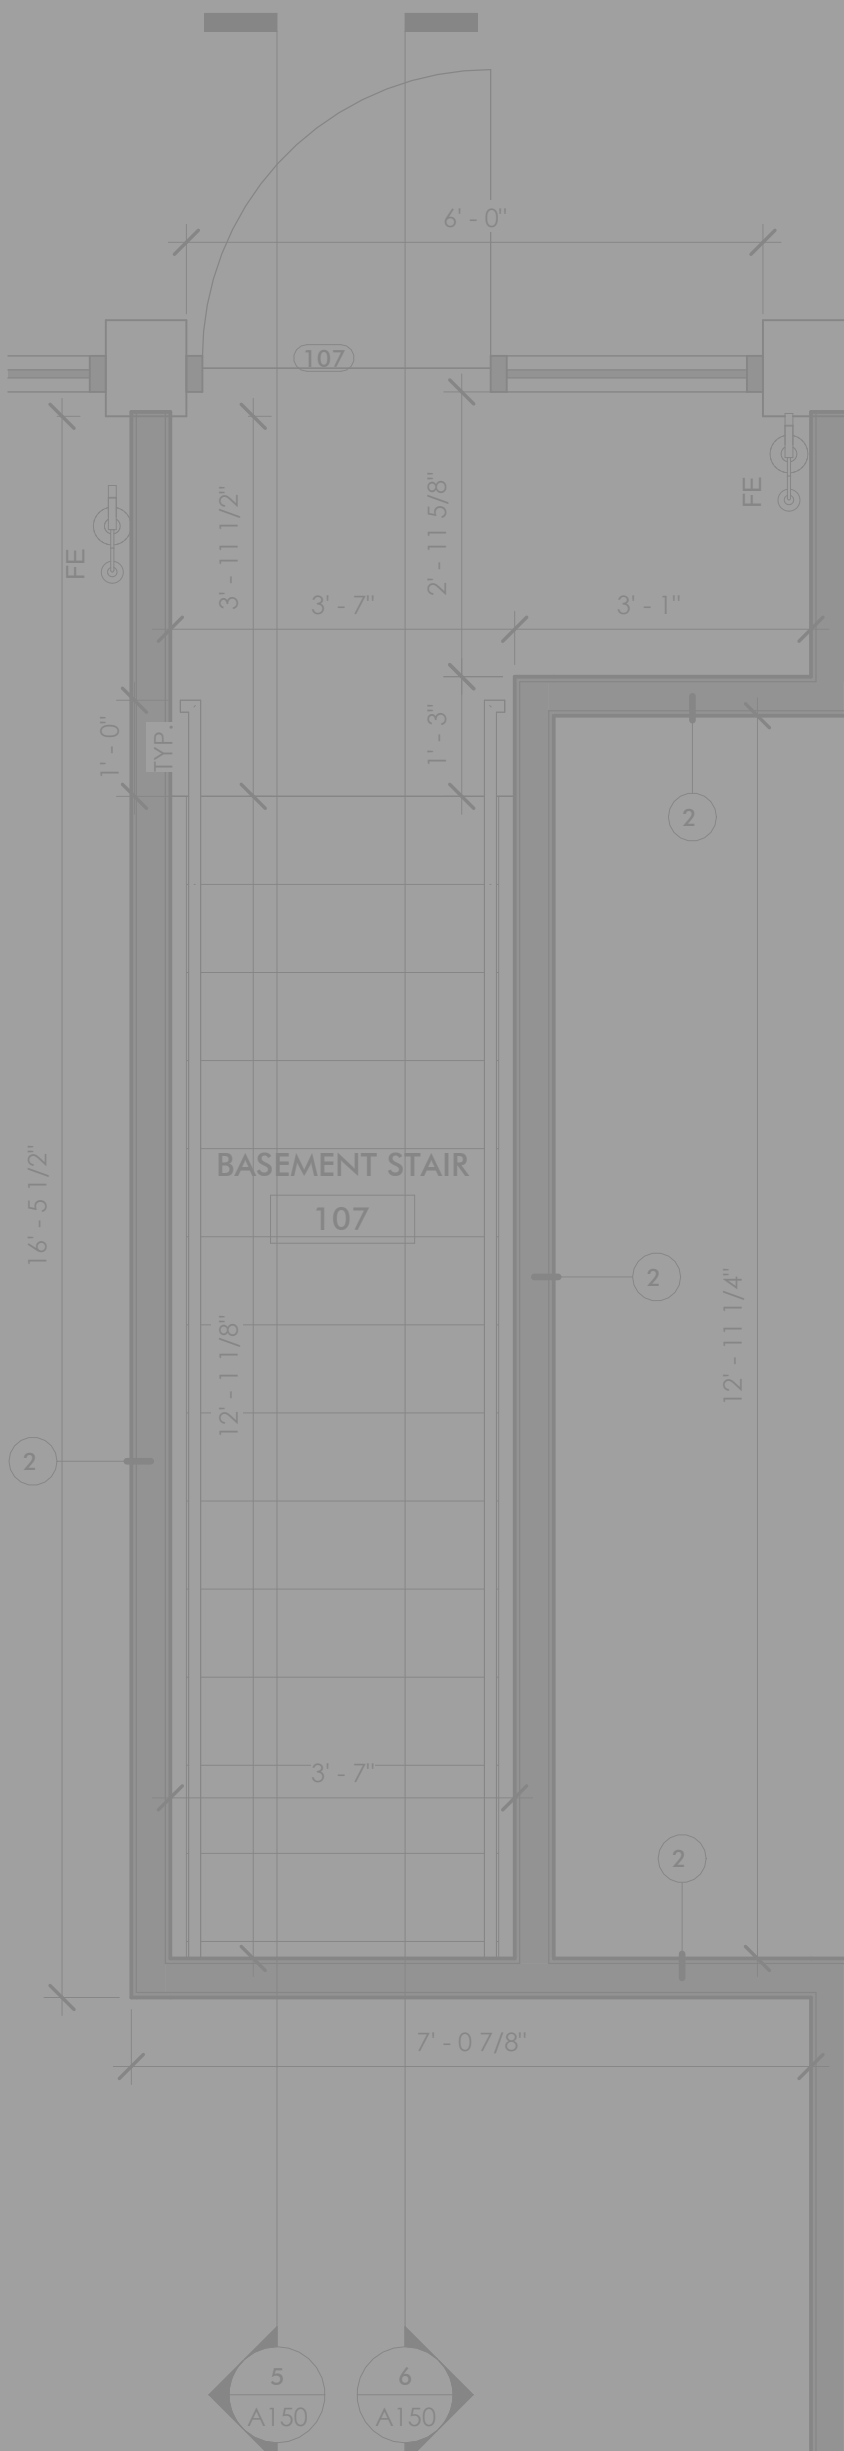

4 ENLARGED STAIR PLAN
1/2" = 1'-0"

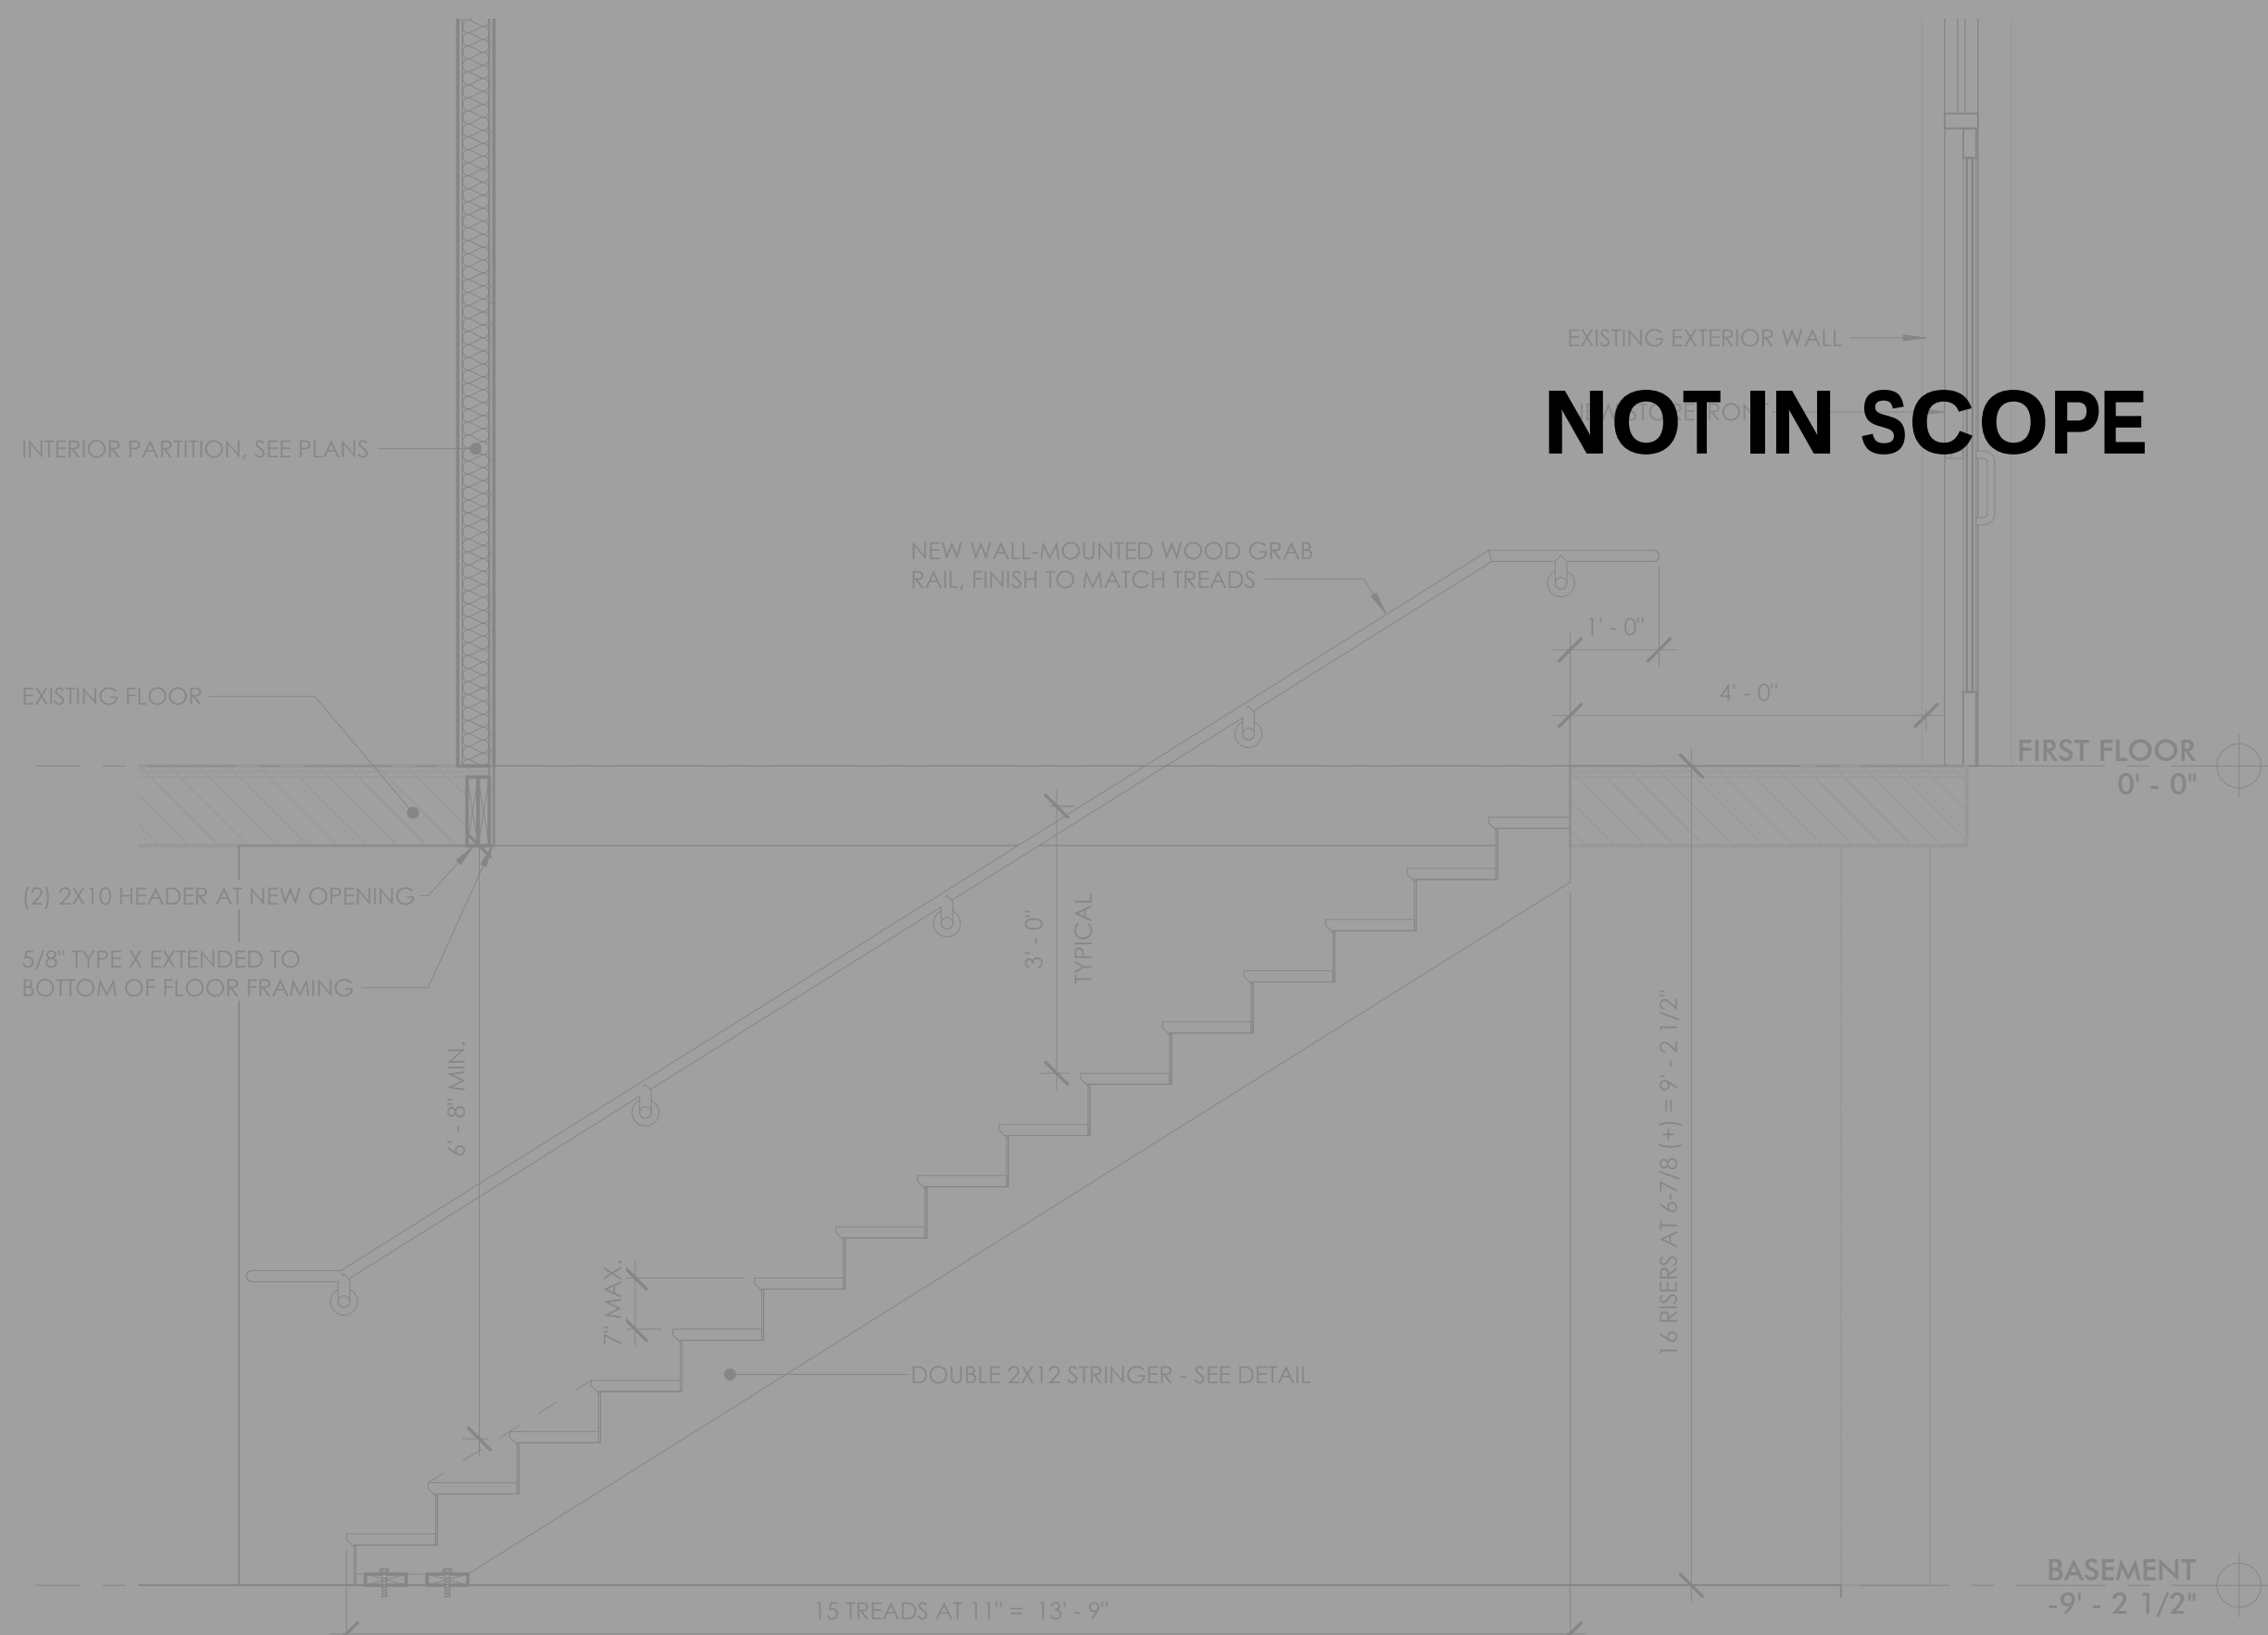

5 STAIR SECTION
1/2" = 1'-0"

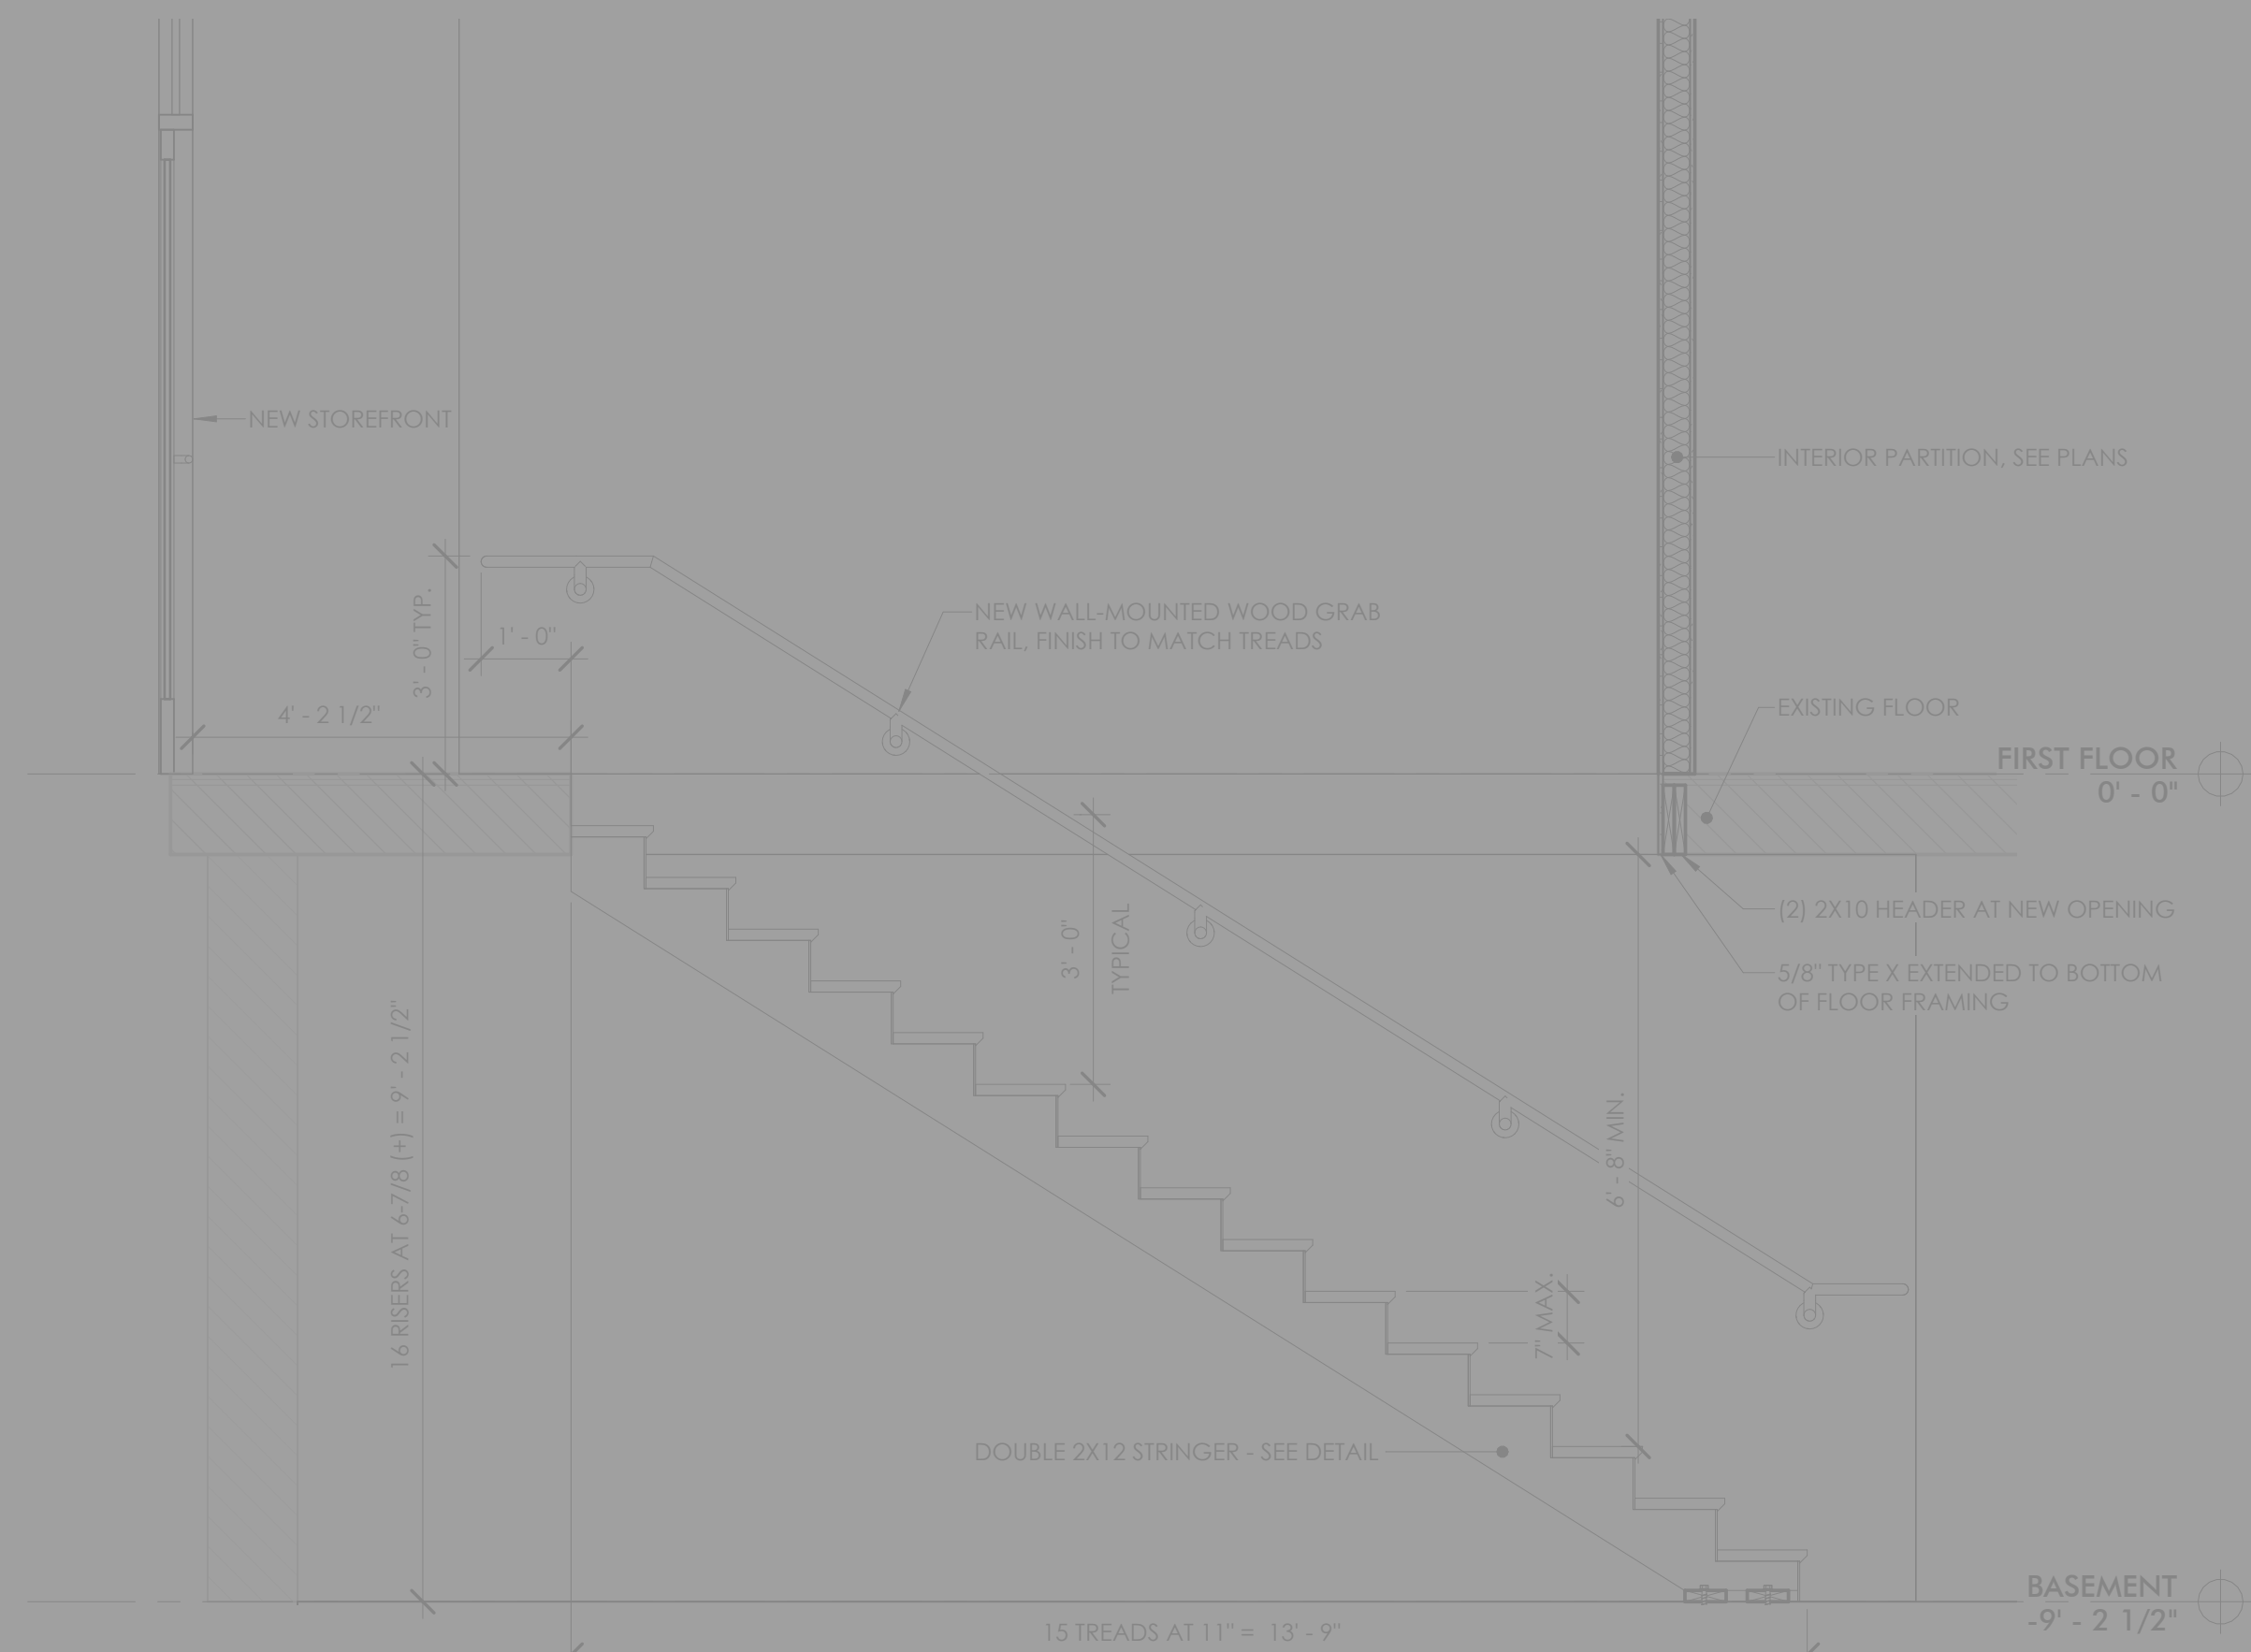

6 STAIR SECTION
1/2" = 1'-0"

THIS DOCUMENT IS THE EXCLUSIVE PROPERTY OF DRIVEN DESIGN. THE DOCUMENT & THE INFORMATION IT CONTAINS MAY NOT BE REPRODUCED OR USED FOR OTHER THAN THE SPECIFIC PROJECT FOR WHICH IT WAS PREPARED WITHOUT THE EXPLICIT CONSENT OF DRIVEN DESIGN.

PROJECT NAME
101 S MAIN EVART
PROJECT ADDRESS
101 S. MAIN ST. EVART, MI
CLIENT

ISSUE
CONSTRUCTION DOCUMENTS

REVISION

DRAWN BY Author
DATE 12/2/2025 11:55:02 AM
SCALE As indicated
STAMP

PROJECT NUMBER
2025.072
ENLARGED STAIR PLANS AND DETAILS

A150