


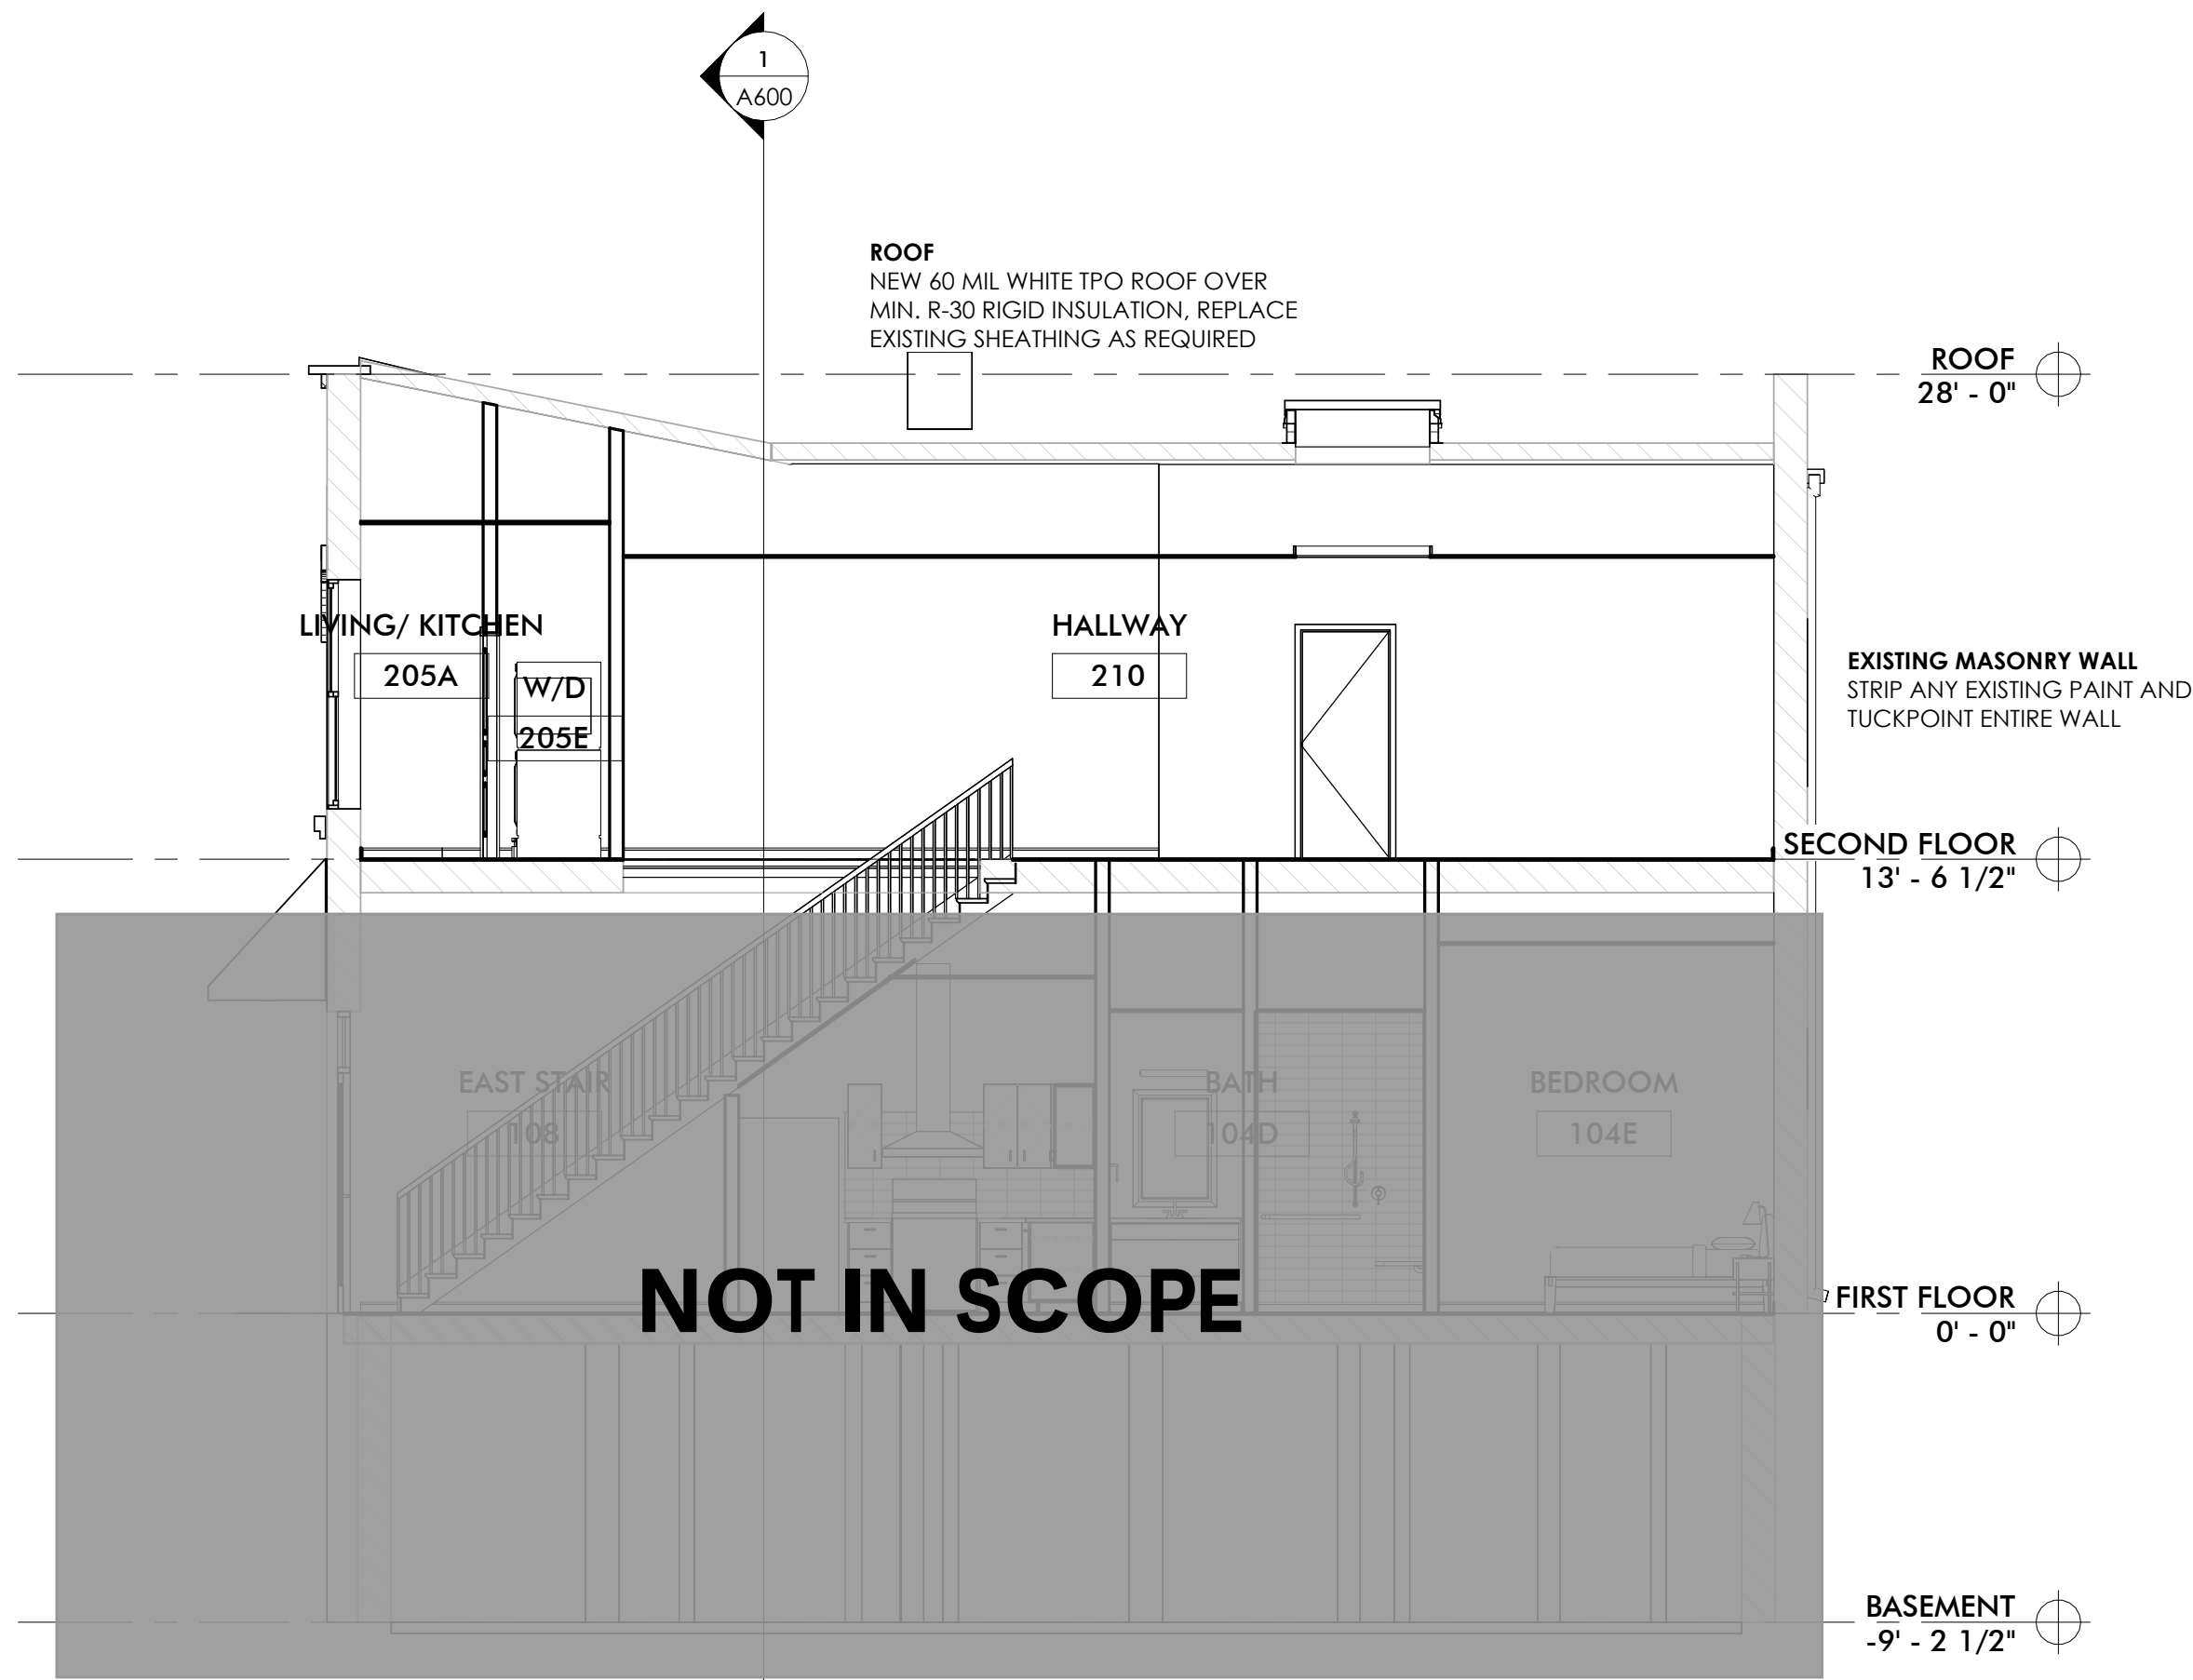

1 E-W BUILDING SECTION
3/16" = 1'-0"



2 N-S BUILDING SECTION
3/16" = 1'-0"



3 N-S BUILDING SECTION
3/16" = 1'-0"