



C:\USERS\JMOULS\WPF ENGINEERING, LLC\CLIENTS - DOCUMENTS\GREENPATH DESIGN\101 S MAIN EVART\DWG\ARCH\WPF-E102-24X36 - DDS TITLE SHEET - SWE

Schedule										
Symbol	Label	Image	QTY	Manufacturer	Catalog	Description	Number Lamps	Lamp Output	LLF	Input Power
	N1		2	Lithonia Lighting	BLWP4 40L ADSM LP830	BLWP 4ft 4000 Nominal Lumens, Curved Smooth lens, 3000K CCT, 80CRI	1	4040	0.28	34.54
	EM6		2	Lithonia Lighting	ELM6L	ELM6L SP1100L	1	564	1	4.2
	EM4		2	Lithonia Lighting	ELM4L	ELM4L SP640L	1	345	1	2.5


Statistics						
Description	Symbol	Avg	Max	Min	Max/Min	Avg/Min
STAIR 1	+	2.6 fc	2.8 fc	2.2 fc	1.3:1	1.2:1
STAIR 2	+	2.3 fc	2.6 fc	1.7 fc	1.5:1	1.4:1
CORRIDOR	+	1.2 fc	2.4 fc	0.2 fc	12.0:1	6.0:1

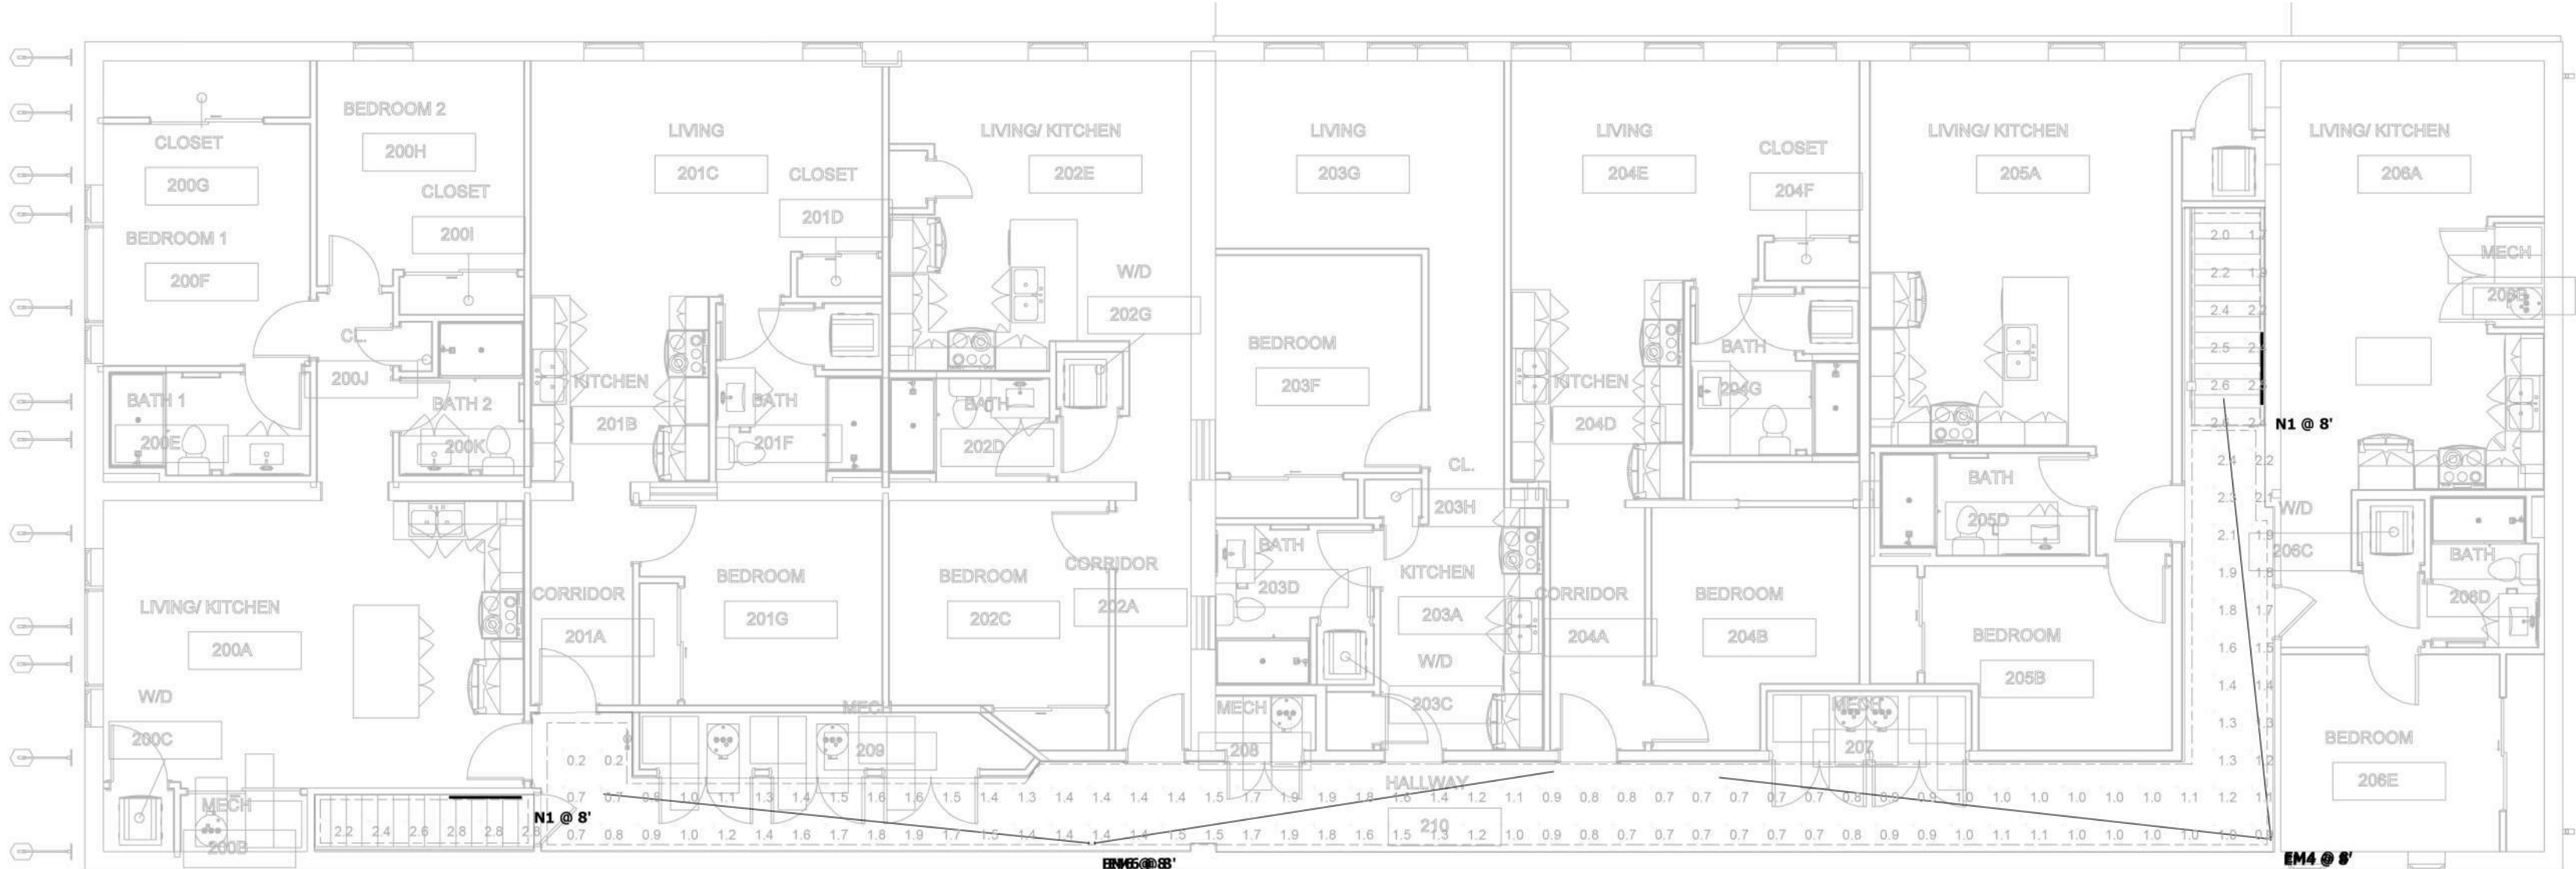

2nd FLOOR

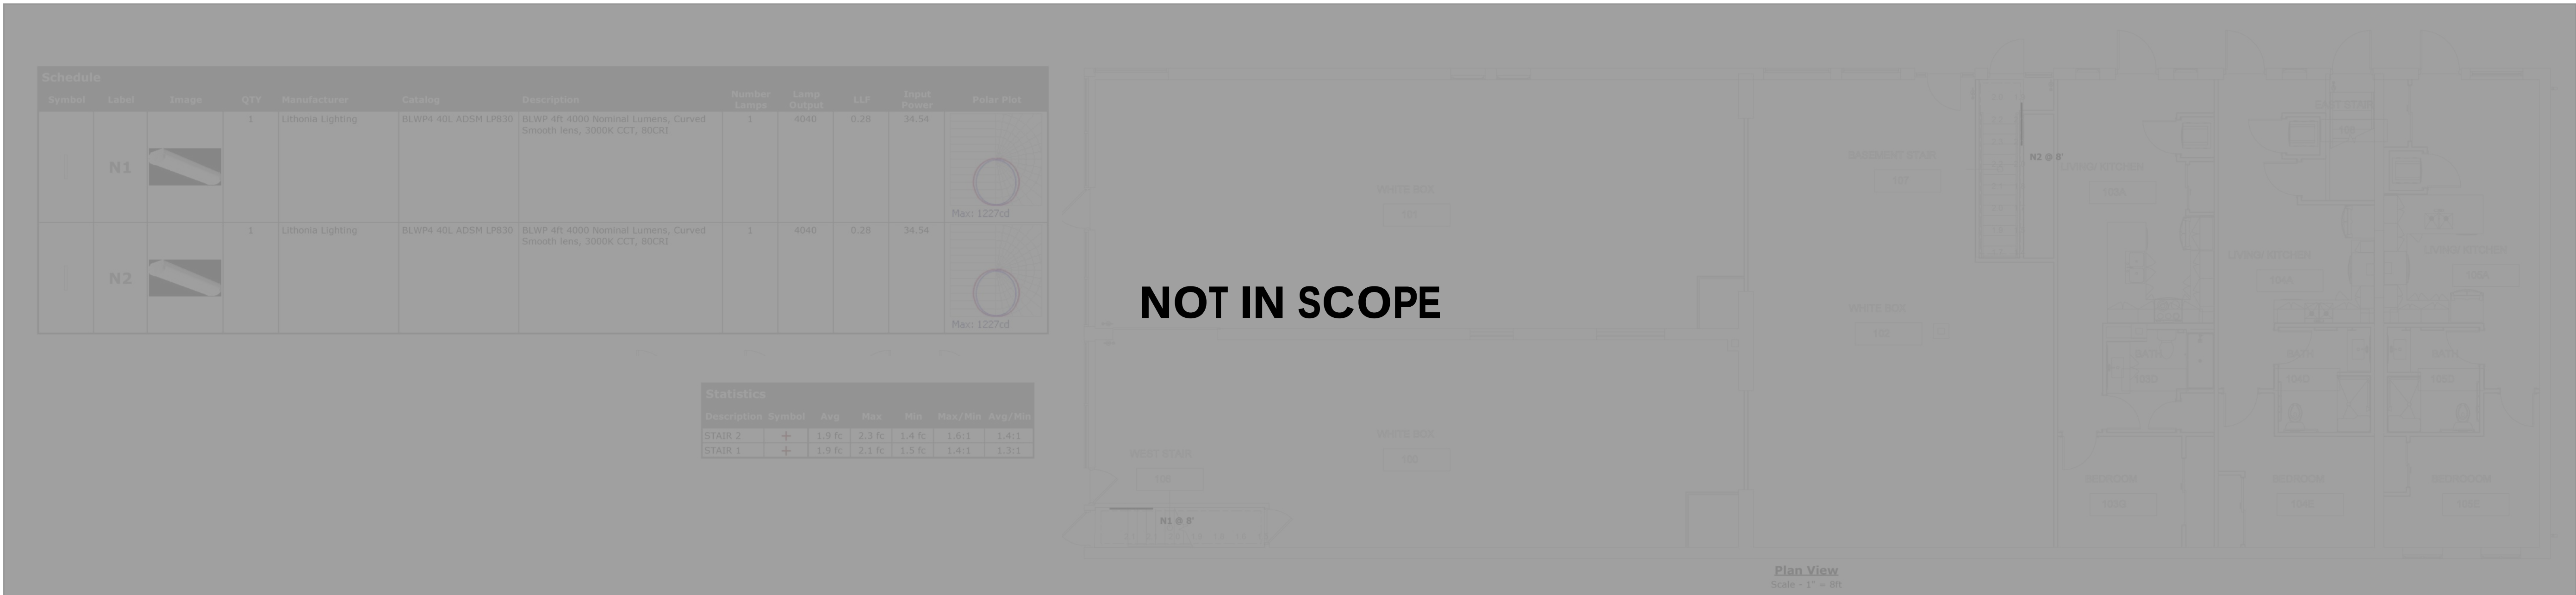

1st FLOOR

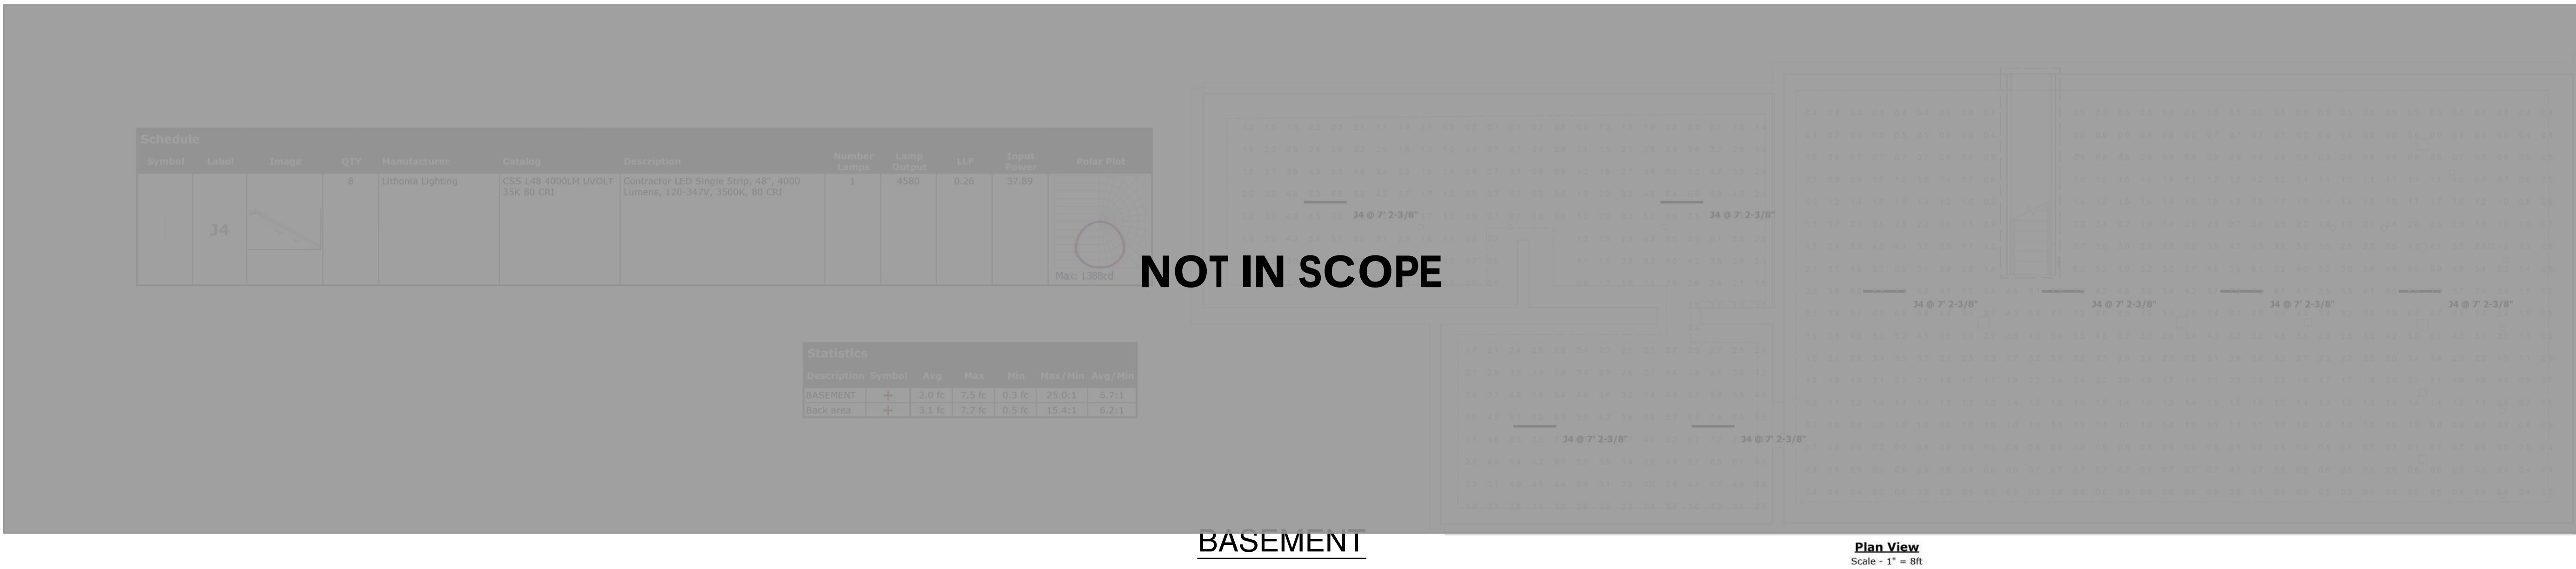

BASEMENT

C:\Users\JMOULS\OneDrive\Documents\GREENPATH DESIGN\101 S MAIN EVART\DWG\ARCH\WPF-E102-24X36 - DDS TITLE SHEET - SWE

ARCHITECT
Driven Design Studio PLLC
11 Carlyle Street
Battie Creek, MI 49017

(269) 753-8040
cody@drivendesignstudio.com



THIS DOCUMENT IS THE EXCLUSIVE PROPERTY OF DRIVEN DESIGN. THE DOCUMENT & THE INFORMATION IT CONTAINS MAY NOT BE REPRODUCED OR USED FOR OTHER THAN THE SPECIFIC PROJECT FOR WHICH IT WAS PREPARED WITHOUT THE EXPLICIT CONSENT OF DRIVEN DESIGN.

PROJECT NAME
EVART MIXED USE
PROJECT ADDRESS
101 S. MAIN ST. EVART, MI
CLIENT

ISSUE
PERMIT 9/12/2025

REVISION

DRAWN BY LMS
SCALE



9/12/2025
PROJECT NUMBER

Sheet Name

E102