



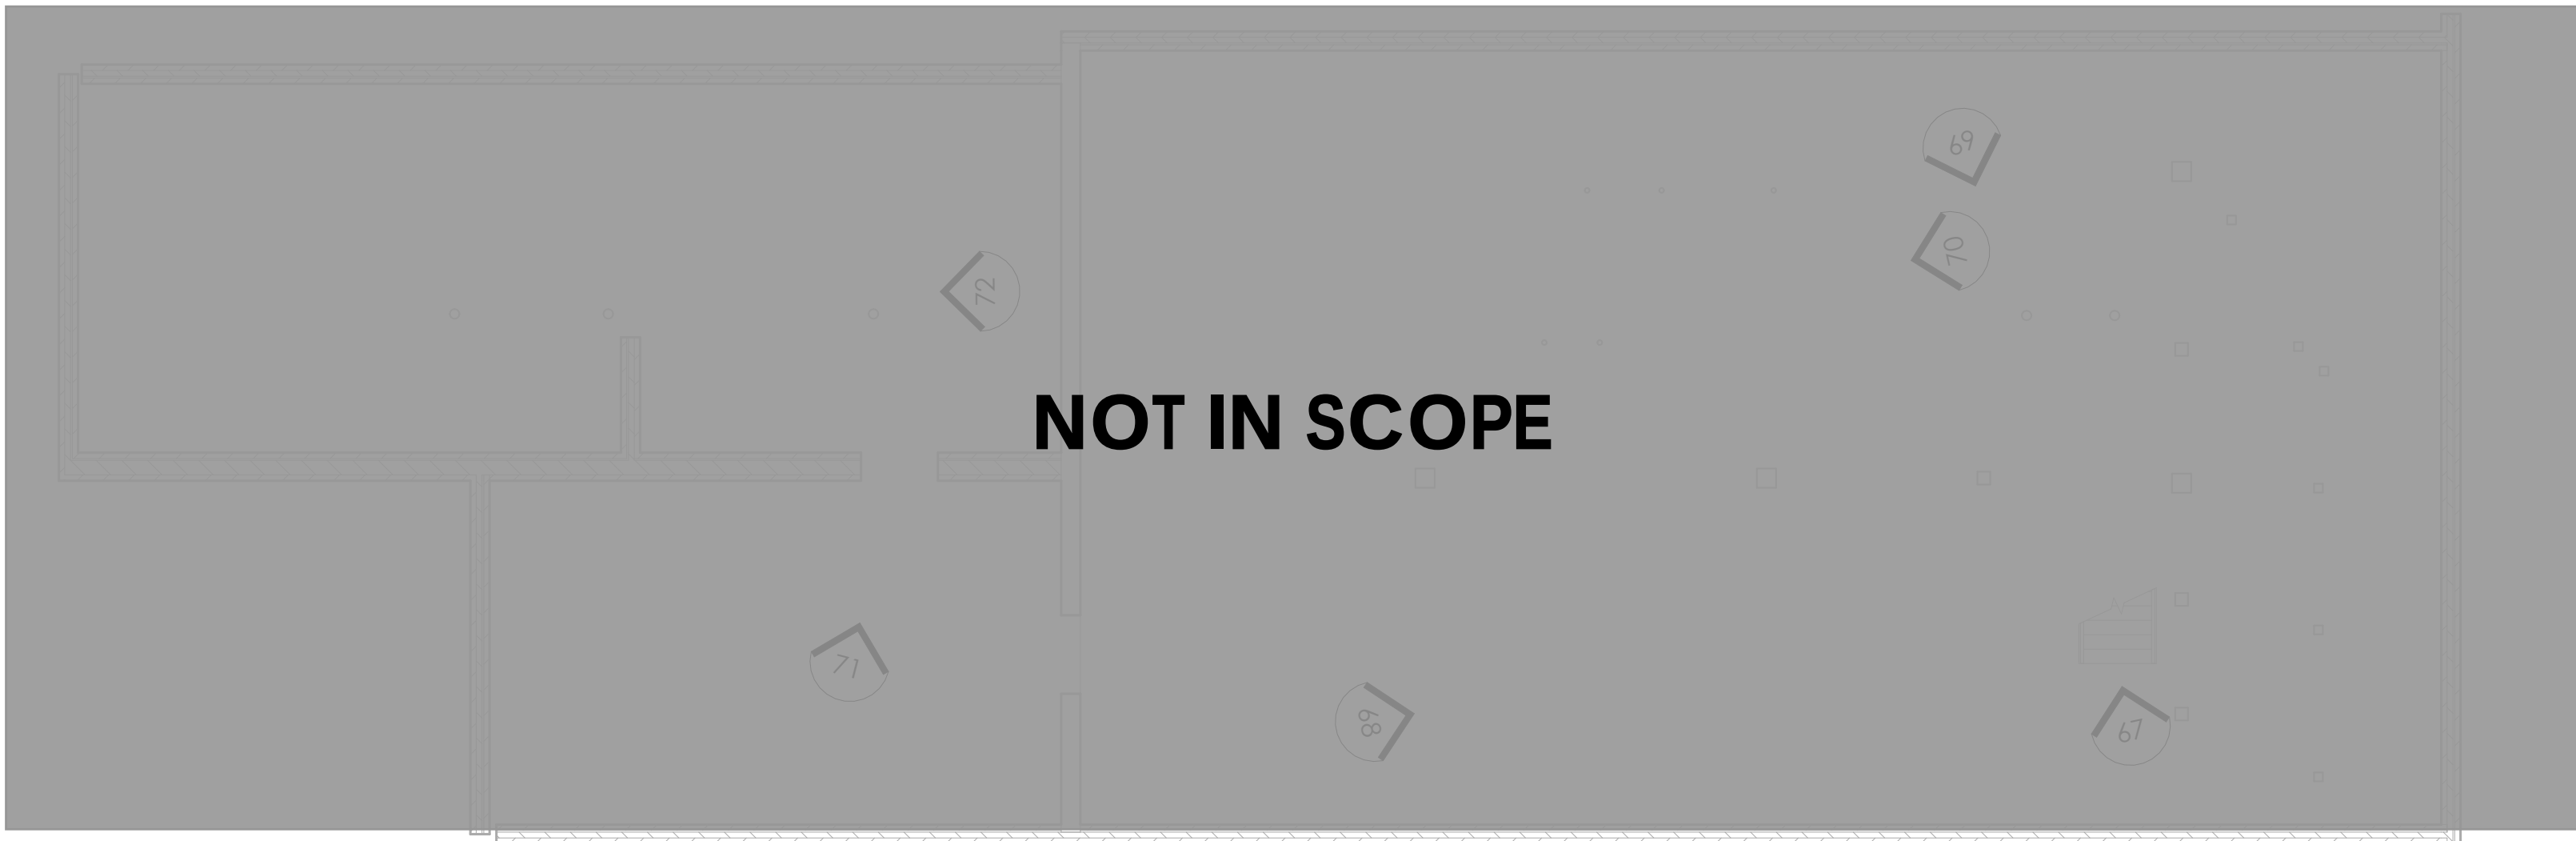

1 BASEMENT EXISTING HTC PLAN

1007 1/8" = 1'-0"

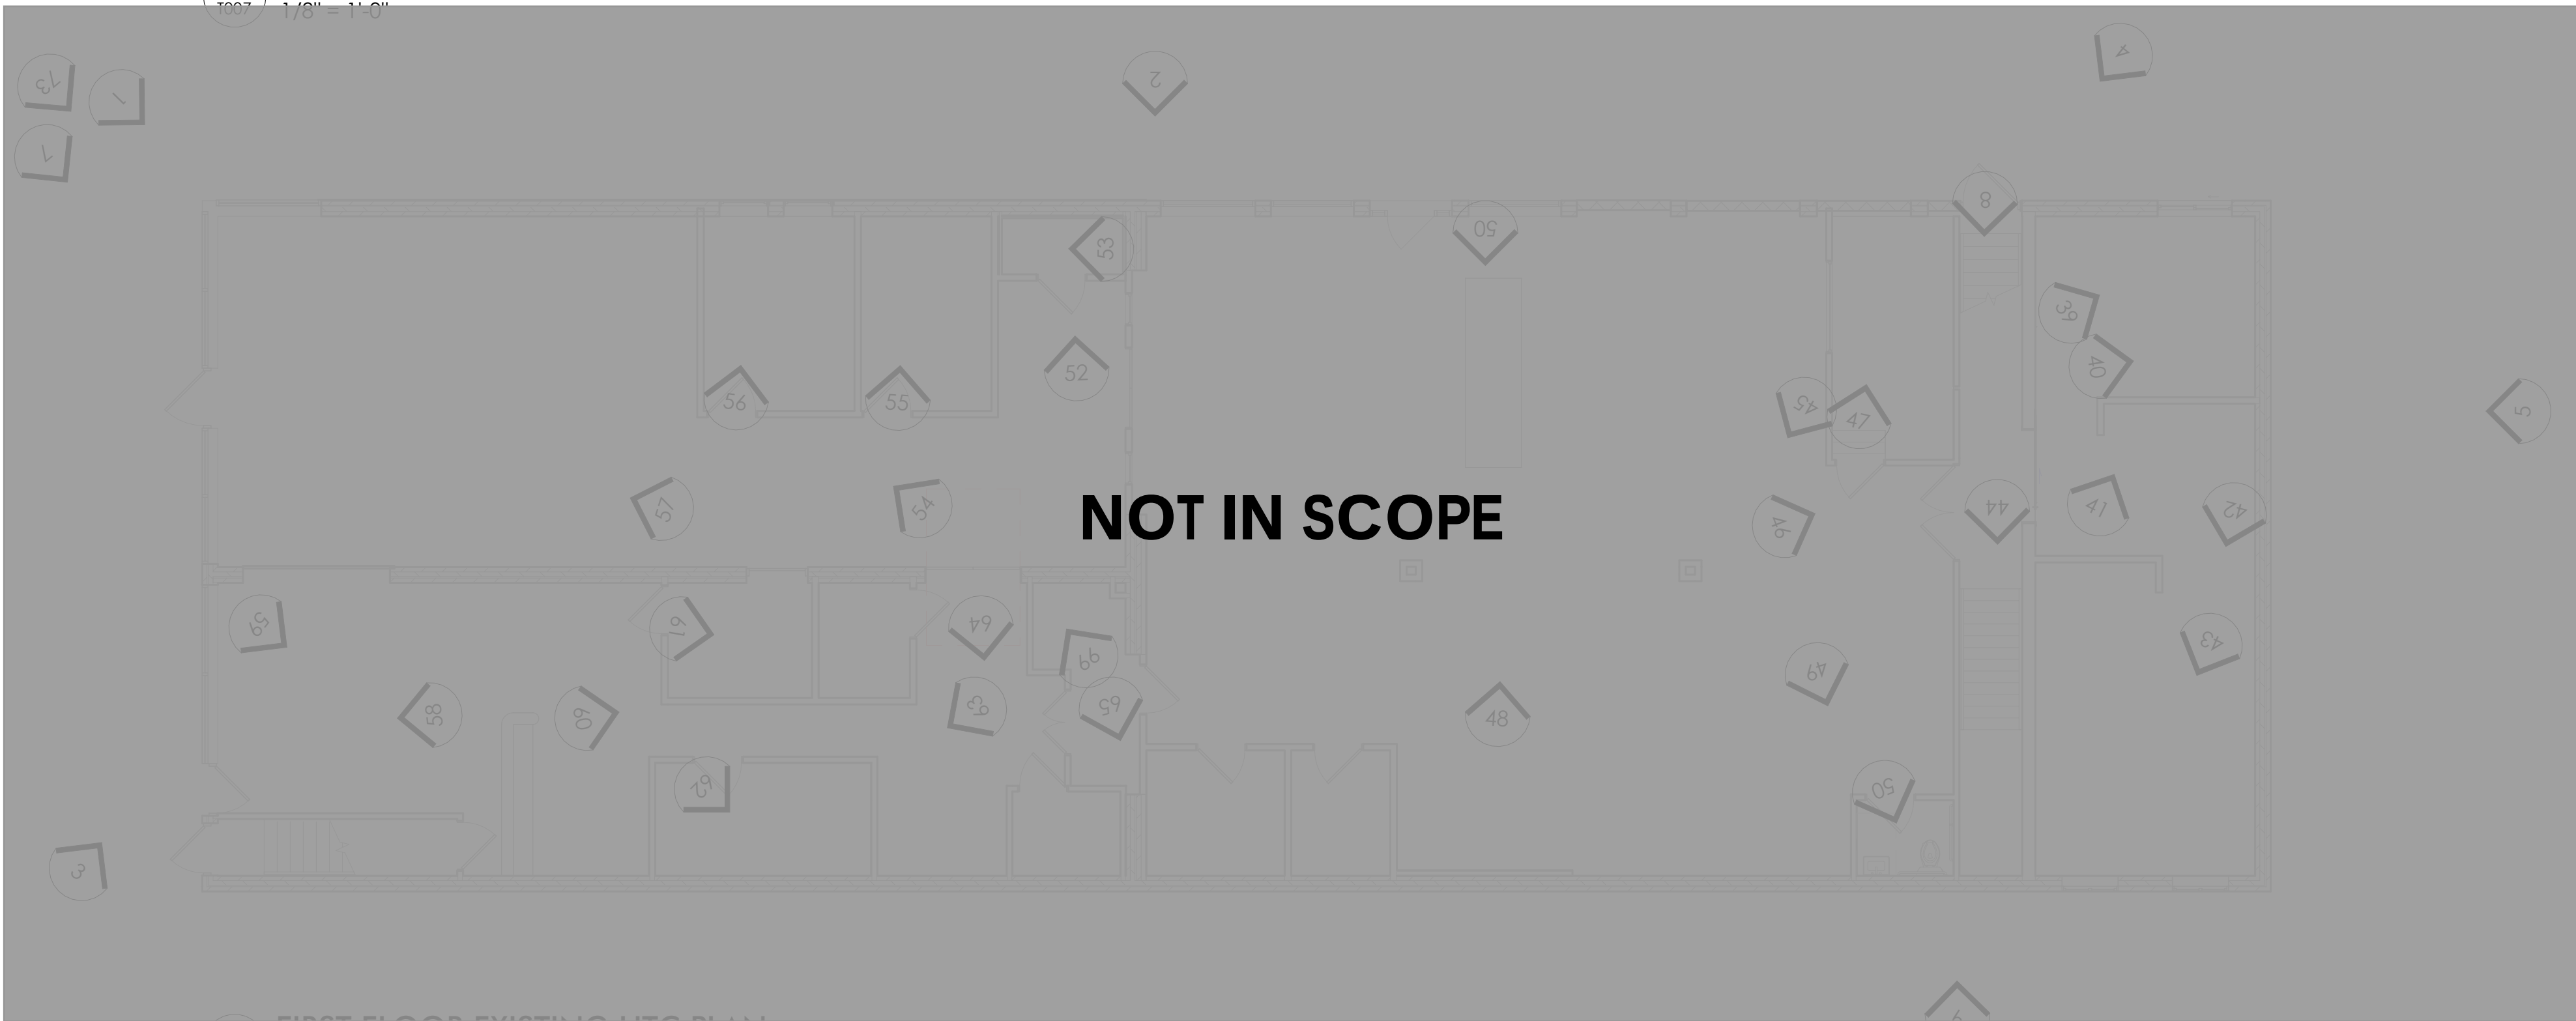

2 FIRST FLOOR EXISTING HTC PLAN

1007 1/8" = 1'-0"



3 SECOND FLOOR EXISTING HTC PLAN

1007 1/8" = 1'-0"