
DOOR & FRAME SCHEDULE


DOOR NO.	DOOR SIZE	DOOR TYPE	DOOR MATERIAL	FRAME TYPE	FRAME MATERIAL	FRAME HEAD	FRAME JAMB	FIRE RATING (IN MINUTES)	HARDWARE	NOTES
219	3'-0"x 6'-10"	A	WD	EX	HM	NA	NA		01	
223A	3'-0"x 6'-10"	A	WD	EX	HM	NA	NA		07	
223B	3'-0"x 6'-10"	A	WD	EX	HM	NA	NA		11	
224A	3'-0"x 6'-10"	A	WD	EX	HM	NA	NA		08	
224B	3'-0"x 6'-10"	A	WD	EX	HM	NA	NA		11	
227	3'-0"x 7'-0"	A	WD	1	HM	NA	NA	45	08	NO1

NOTES:
NO1- NEW DOOR AND DOOR FRAME IN EXISTING OPENING

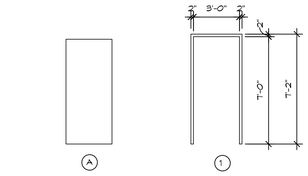


DOOR AND FRAME TYPE

1/4" = 1'-0"

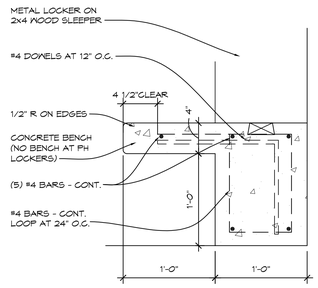


1 TYPICAL LOCKER BENCH DETAIL

1 1/2" = 1'-0" | LKR BENCH

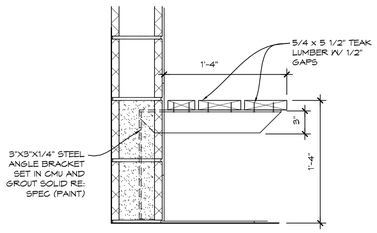


2 SHOWER BENCH DETAIL

1 1/2" = 1'-0" | SHWR BENCH

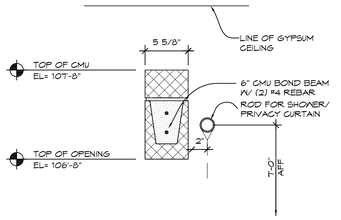


3 SHOWER HEAD DETAIL

1 1/2" = 1'-0" | SHWR HEAD

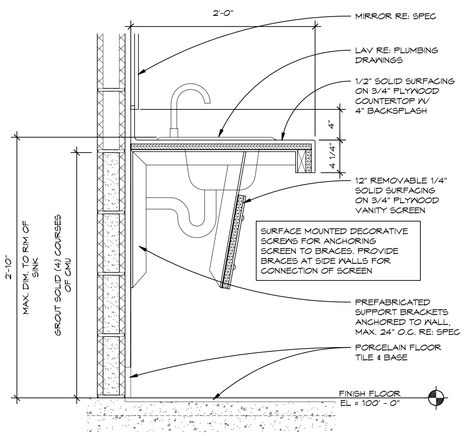


4 LOCKER ROOM VANITY DETAIL

1 1/2" = 1'-0" | VANDETL01

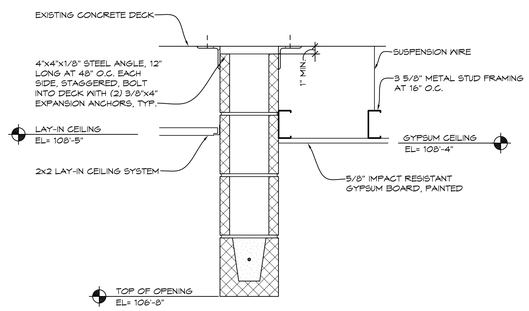


5 BULKHEAD DETAIL

1 1/2" = 1'-0" | SHWR HEAD

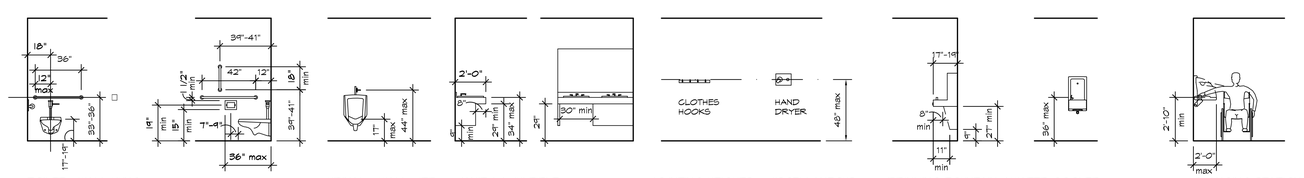

8 TYPICAL BARRIER FREE MOUNTING HEIGHTS

1/4" = 1'-0"

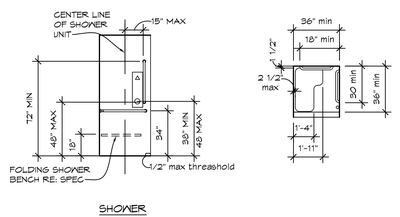

SHOWER

ROOM FINISH SCHEDULE

ROOM NO.	ROOM TITLE	FLOOR MATERIAL	BASE MATERIAL	WALLS NORTH	WALLS EAST	WALLS SOUTH	WALLS WEST	CEILING MATERIAL	CEILING HEIGHT	ACCESSORIES	NOTES
102	SCIENCE	F01	B01	N03	N03 N05	N02	N03	G02	8'-8"		NO1, NO2
103	CLASSROOM	F01	B01	N03	N03	N05	N02	G02	8'-8"		NO1, NO2
104	SCIENCE	F01	B01	N02	N03	N05	N02 N03	G02	8'-8"		NO1, NO2
105	CLASSROOM	F01	B01	N03	N02	N05	N03	G02	8'-8"		NO1, NO2
106	CLASSROOM	F01	B01	N05	N03	N03	N02 N03	G02	8'-8"		NO1, NO2
107	CLASSROOM	F01	B01	N05	N03	N02	N02	G02	8'-8"		NO1, NO2
108	CLASSROOM	F01	B01	N03	N03	N02	N03	G02	8'-8"		NO2
109	CLASSROOM	F01	B01	N02	N02	N02	N03	G02	8'-8"		NO2
110	ART	F01	B01	N02	N03	N03	N03	G02	8'-8"		NO2
111	CLASSROOM	F01	B01	N02	N02	N02	N03	G02	8'-8"		NO2
112	CONFERENCE	F01	B01	N02	N03	N03	N02	G02	8'-8"		NO2
113	CLASSROOM	F01	B01	N02	N03	N05	N02	G02	8'-8"		NO1, NO2
114	CLASSROOM	F01	B01	N03	N02	N02 N03	N03	G02	8'-8"		NO2
115	CLASSROOM	F01	B01	N05	N02	N03	N03	G02	8'-8"		NO1, NO2
121	MUSIC ROOM	F01	B01	N01	N01	N01	N01	G01	---		NO3
200	COMPUTER ROOM	F01	B01	N01	N01	N01	N01	G02			
201	TECH	F01	B01	N01	N01	N01	N01	G02			
202	BOYS	---	---	---	---	---	---	G02	8'-8"		
203	GIRLS	---	---	---	---	---	---	G02	8'-8"		
204	JANITOR'S	---	---	---	---	---	---	G04	8'-8"		
205	STORAGE	---	---	---	---	---	---	G04	8'-8"		
208	MEN'S	---	---	---	---	---	---	G02	8'-8"		
209	WOMEN'S	---	---	---	---	---	---	G02	8'-8"		
215	MECHANICAL	F01	B01	N01	N01	N01	N01	G01	---		
216	CORRIDOR	F01	B01	N01	N01	N01	N01	G02	8'-6"		
218	WOMENS	F01	B01	N01	N01	N01	N01	G02	8'-6"		
219	FAMILY TOILET	F02	B02	N03	N04	N04	N03	G02	8'-6"	A03, A06	
220	MENS	F01	B01	N03	N03	N03	N04	G02	8'-6"	A02,	
222	OFFICE	F03	B03	N06 N07	N06 N07	N06 N07	N06 N07	G02 G04	T'-6"		
223	GIRLS LOCKER ROOM	F02	B01	N03 N04	N03 N04	N03 N04	N03 N04	G05 G04	8'-4"	A01, A02, A03, A04, A05	
224	BOYS LOCKER ROOM	F02	B01	N03 N04	N03 N04	N03 N04	N03 N04	G05 G04	8'-4"	A01, A02, A03, A04, A05	
225	OFFICE	F03	B03	N06 N07	N06 N07	N06 N07	N06 N07	G02 G04	T'-6"		
226	GYMNASIUM	F01	B01	N03	N03	N03	N03	G03	---		
227	MEZZANINE	F01	B01	N03	N03	N03	N03	G03	---		
300	CLASSROOM	F01	B01	N03	N03	N03	N03	G01	---		
301	CLASSROOM	F01	B01	N03	N03	N03	N03	G01	---		
303	CLASSROOM	F01	B01	N03	N03	N03	N03	G01	---		
304	CLASSROOM	F01	B01	N05	N03	N03	N02	G02	8'-8"		NO1, NO2
305	CLASSROOM	F01	B01	N03	N03	N03	N03	G01	---		
307	CLASSROOM	F01	B01	N03	N03	N03	N03	G01	---		
309	CLASSROOM	F01	B01	N03	N03	N03	N03	G01	---		
311	CLASSROOM	F01	B01	N03	N03	N03	N03	G01	---		
312	CLASSROOM	F01	B01	N03	N03	N03	N03	G01	---		
313	CLASSROOM	F01	B01	N03	N03	N03	N03	G01	---		
314	CLASSROOM	F01	B01	N03	N03	N03	N03	G01	---		
315	CLASSROOM	F01	B01	N03	N03	N03	N03	G01	---		
316	CLASSROOM	F01	B01	N03	N03	N03	N03	G01	---		

ROOM FINISH LEGEND

FLOOR
- F01 EXISTING TO REMAIN
- F02 EPOXY FLOORING
- F03 VCT

BASE
- B01 EXISTING TO REMAIN
- B02 EPOXY BASE
- B03 4" VINYL

WALLS
- N01 EXISTING TO REMAIN
- N02 PAINT EXISTING GYPSUM BOARD WALL
- N03 PAINT EXISTING CMU WALL
- N04 PAINT NEW CMU WALL
- N05 PAINT EXISTING WALL COVERING
- N06 PAINT EXISTING CMU W/ HIGH PERFORMANCE COATING, RE: SPEC
- N07 PAINT NEW CMU W/ HIGH PERFORMANCE COATING, RE: SPEC
- N08 PAINT NEW CMU W/ WATER PROOF PAINT

CEILING
- G01 EXISTING TO REMAIN
- G02 2X2 SUSPENDED ACOUSTIC CEILING - TYPE 'A'
- G03 EXISTING EXPOSED STRUCTURE - PAINT
- G04 GYPSUM BOARD CEILING/BULKHEAD - PAINT
- G05 2x2 SUSPENDED ACOUSTIC METAL PANELS

ACCESSORIES
- A01 TOILET ROOM ACCESSORIES
- A02 TOILET PARTITIONS
- A03 ELECTRIC HAND DRYER
- A04 LOCKERS
- A05 VANITY
- A06 BABY CHANGING STATION

NOTES
- NO1 REPAIR EXISTING DAMAGED WALL COVERING, ASSUME 3 LOCATIONS.
- NO2 REPAIR EXISTING DAMAGED GYPSUM BOARD, ASSUME 3 LOCATIONS.
- NO2 PAINT EXISTING BULKHEAD TO MATCH EXISTING.

PROJECT 'B'

NO.	REVISIONS / SUBMISSIONS	DATE
1	ADDENDUM #1	11/02/26

THA
Architects Engineers
817 E. Kearsley St. | Flint, MI 48503
Ph: 810-767-5600 | THA-Flint.com

PROJECT 'B' RENOVATIONS TO:

BULLOCK CREEK MIDDLE SCHOOL

644 SOUTH BADOUR ROAD
MIDLAND, MI

DRAWING TITLE

ROOM FINISH SCHEDULE & DETAILS

SEAL	DRAWN KRS	PROJECT NO. 26-210
	CHECKED JESS	CAD FILE NO. B-A601
	REVIEWED MLB	DRAWING NO. B-A601
	DATE OCT 19, 2026	SHEET NO. 10 OF 38
	SCALE AS NOTED	

THA Architects Engineers - P:\Bullock Creek\26-210 2023 Bond Series Series 2 2027 Improvements\Drafting\01-CAD\02-DD\BC MS B-A601 SCHEDS.dwg
Plot date: 11/2/2026 4:46 PM