




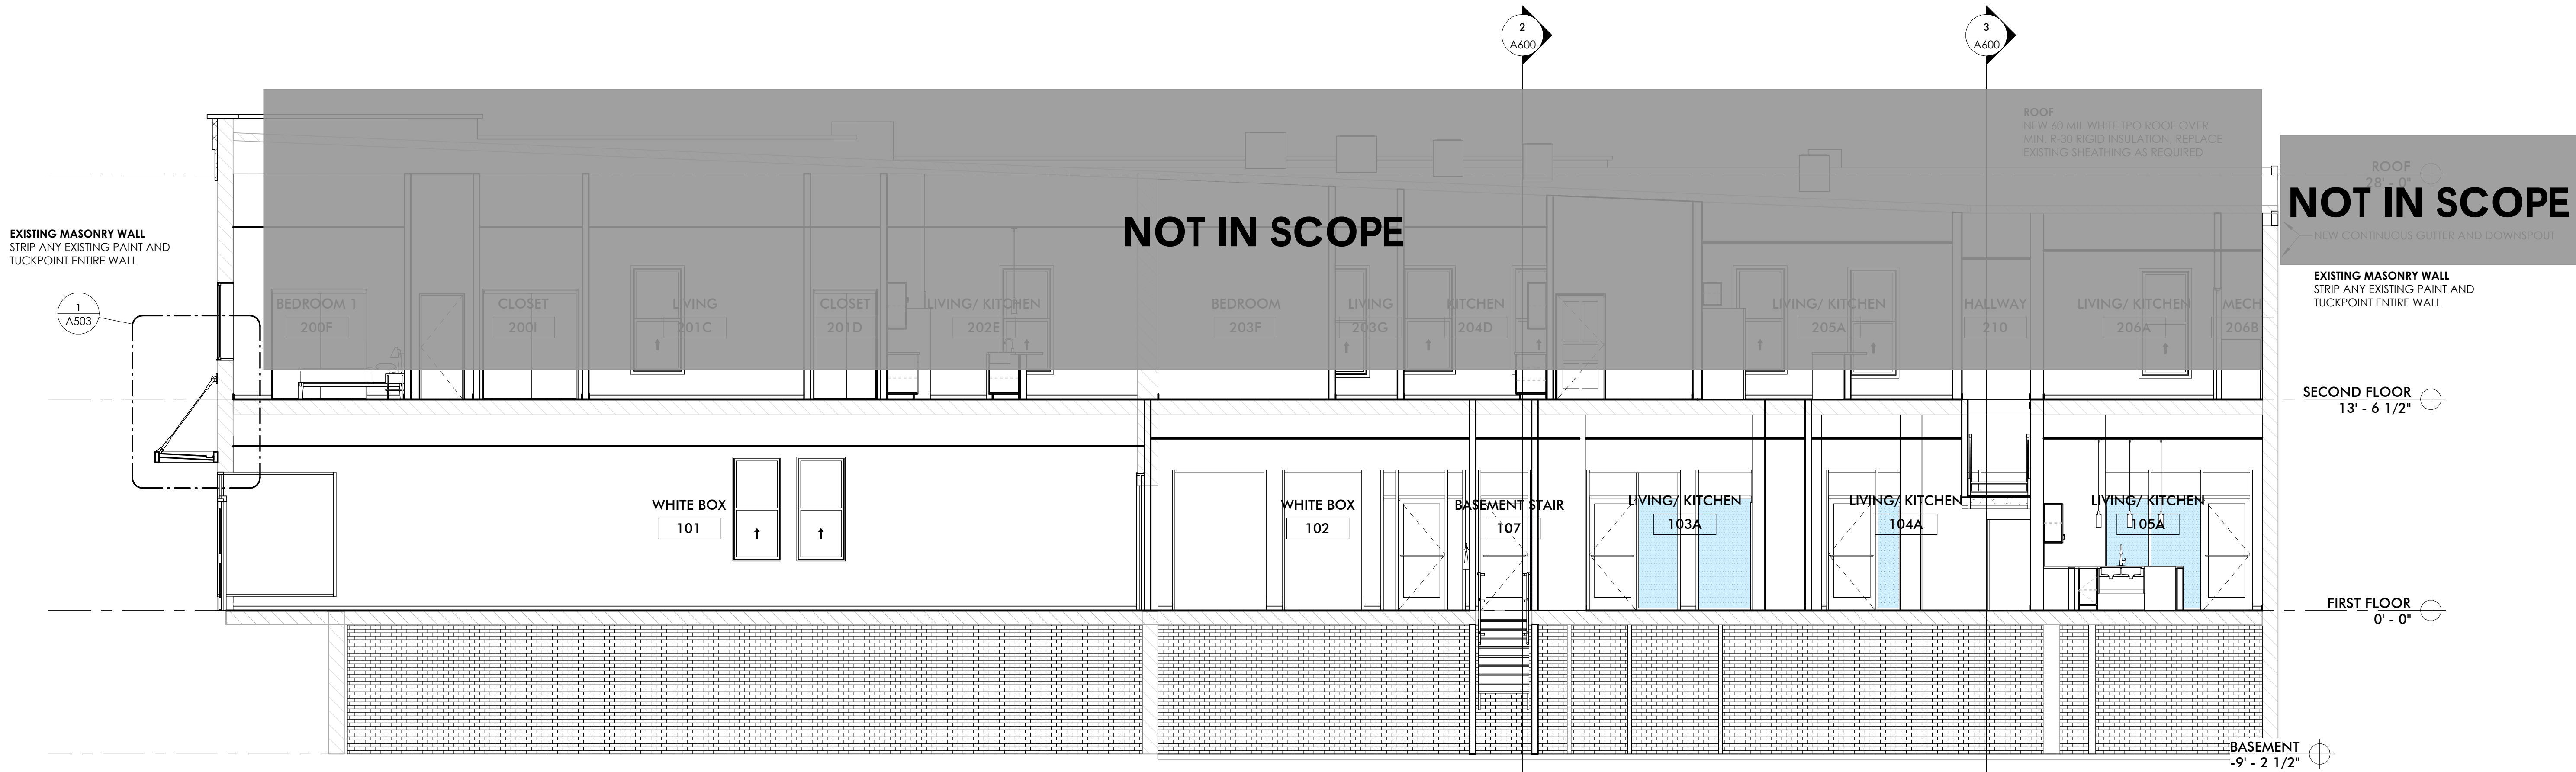

1  
A600  
E-W BUILDING SECTION  
3/16" = 1'-0"

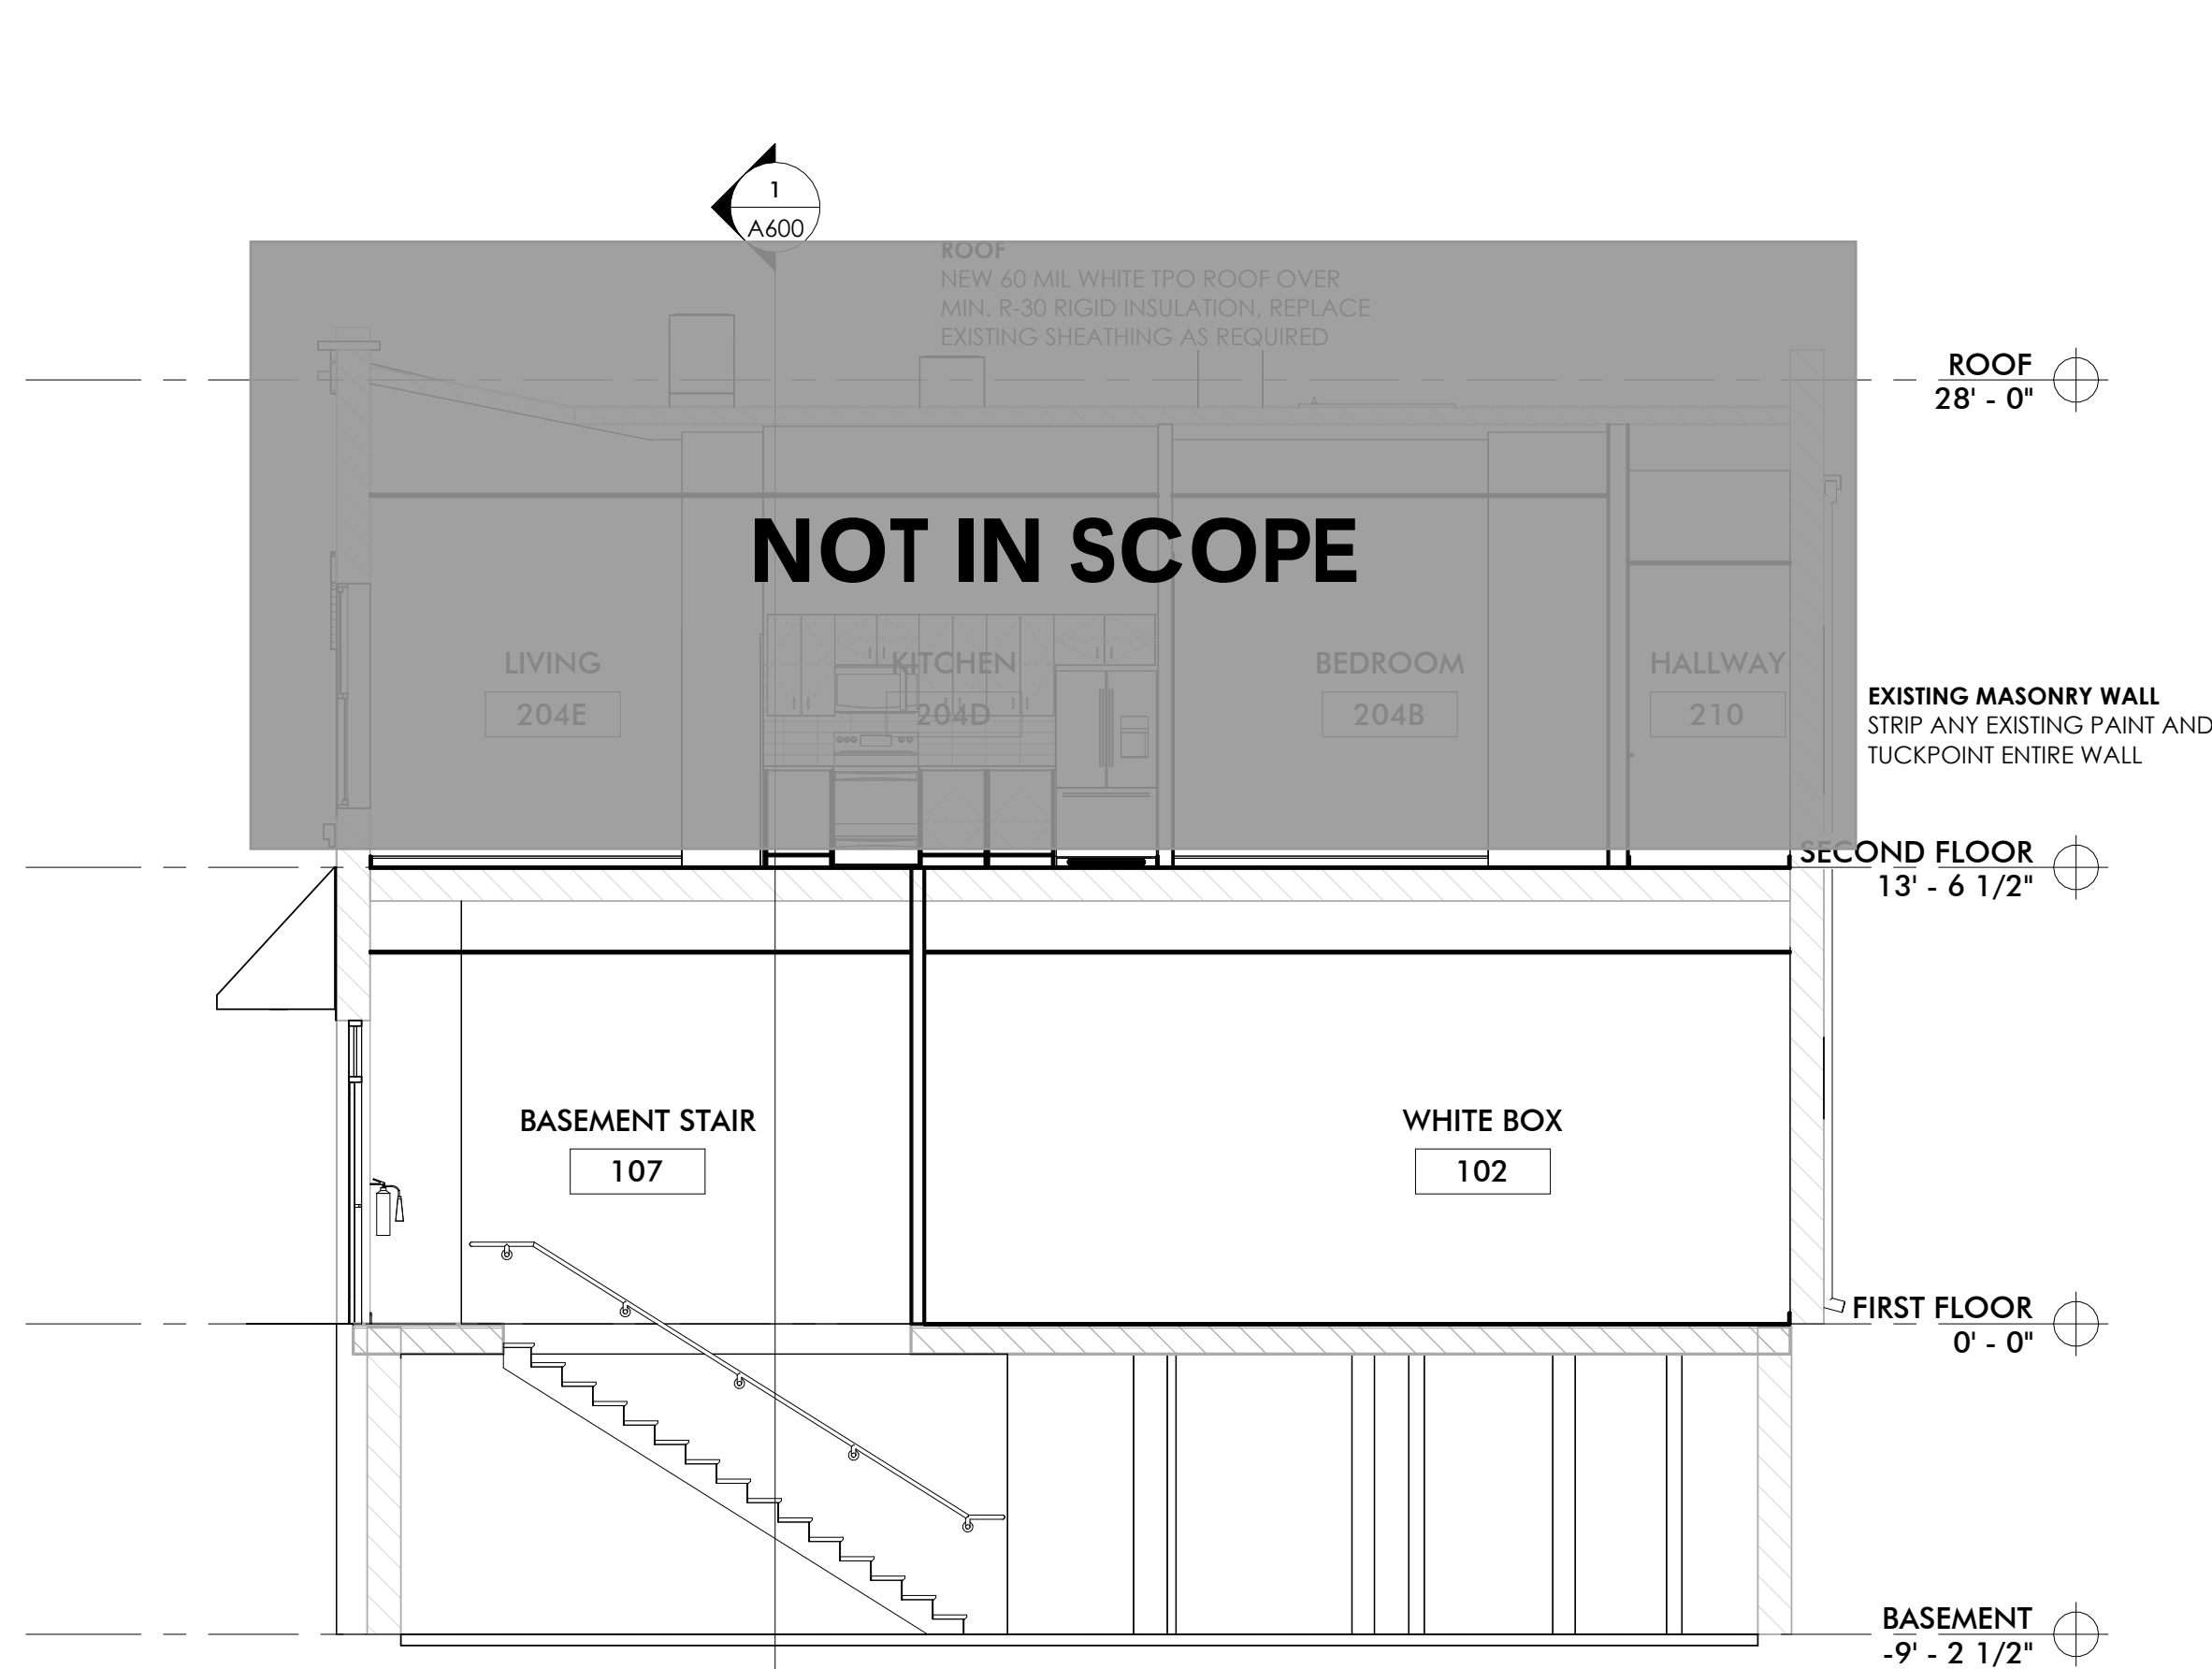

2  
A600  
N-S BUILDING SECTION  
3/16" = 1'-0"

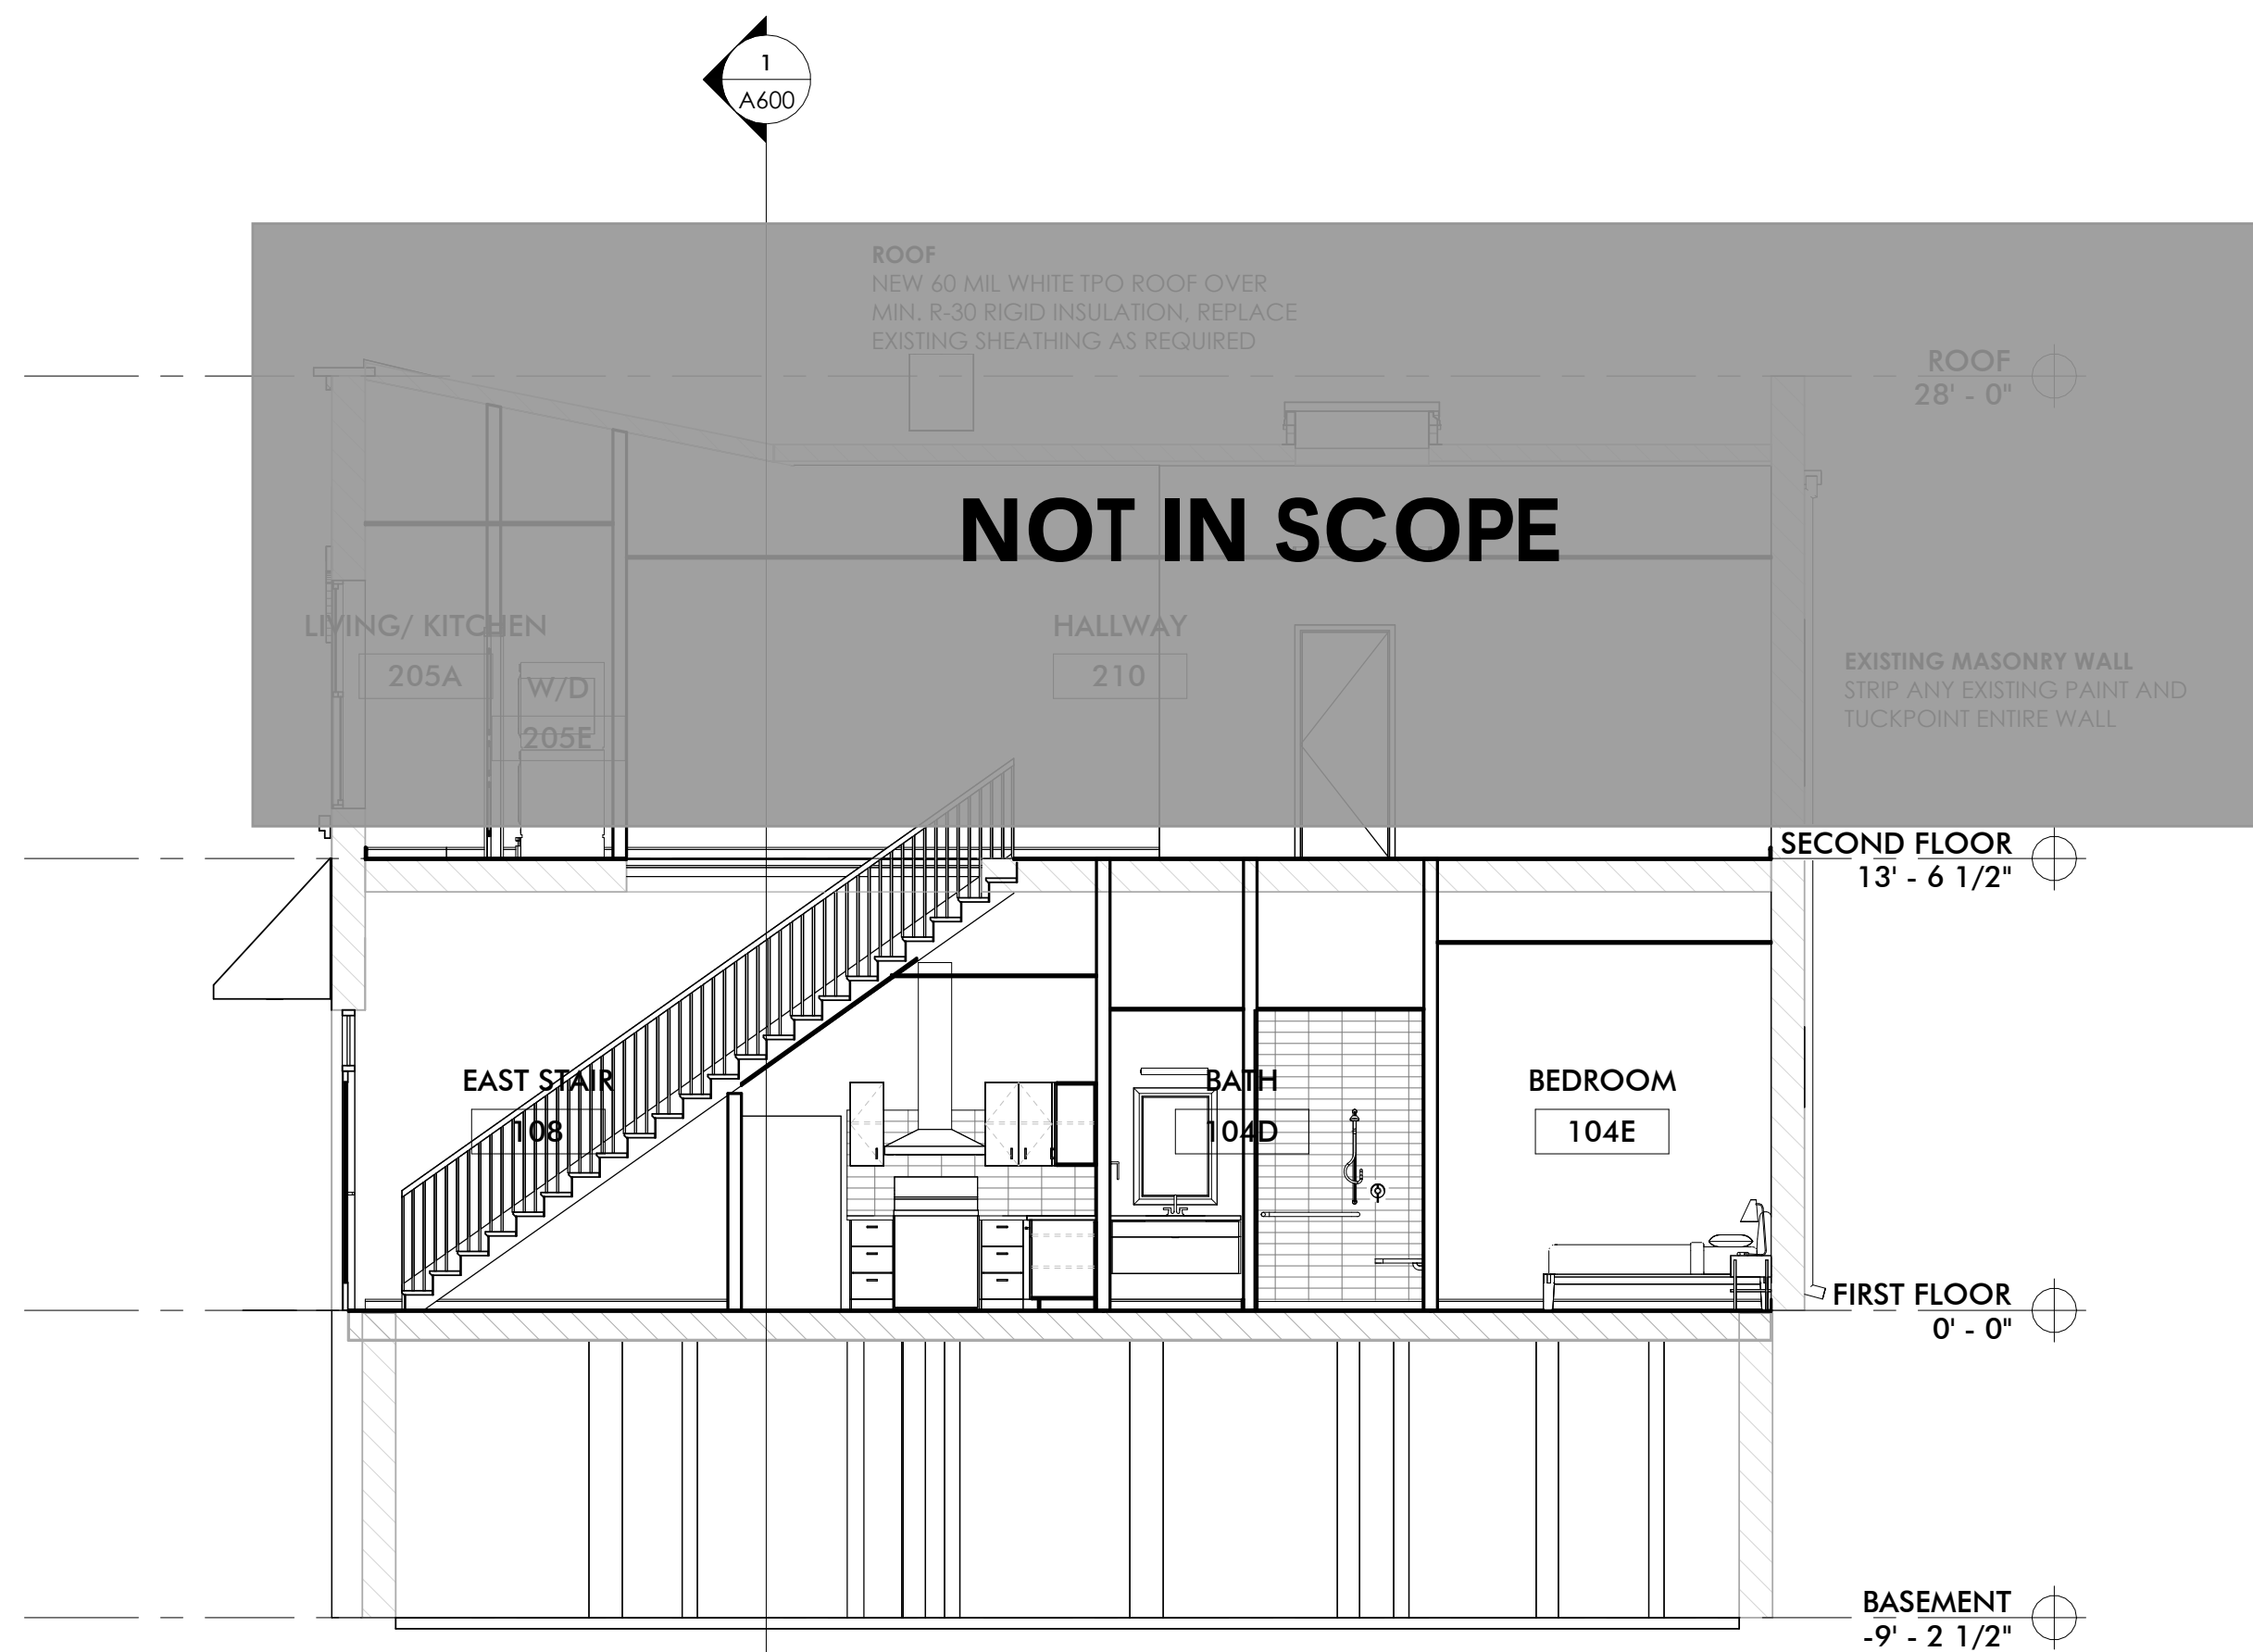

3  
A600  
N-S BUILDING SECTION  
3/16" = 1'-0"

THIS DOCUMENT IS THE EXCLUSIVE  
PROPERTY OF DRIVEN DESIGN. THE  
DOCUMENT & THE INFORMATION IT  
CONTAINS MAY NOT BE REPRODUCED  
OR USED FOR OTHER THAN THE  
SPECIFIC PROJECT FOR WHICH IT WAS  
PREPARED WITHOUT THE EXPLICIT  
CONSENT OF DRIVEN DESIGN.

PROJECT NAME  
101 S MAIN EVART  
PROJECT ADDRESS  
101 S. MAIN ST. EVART, MI  
CLIENT

ISSUE  
CONSTRUCTION DOCUMENTS

REVISION

DRAWN BY CMN  
DATE 12/2/2025 11:55:51 AM  
SCALE 3/16" = 1'-0"  
STAMP

PROJECT NUMBER  
2025.072

BUILDING SECTIONS

A600