



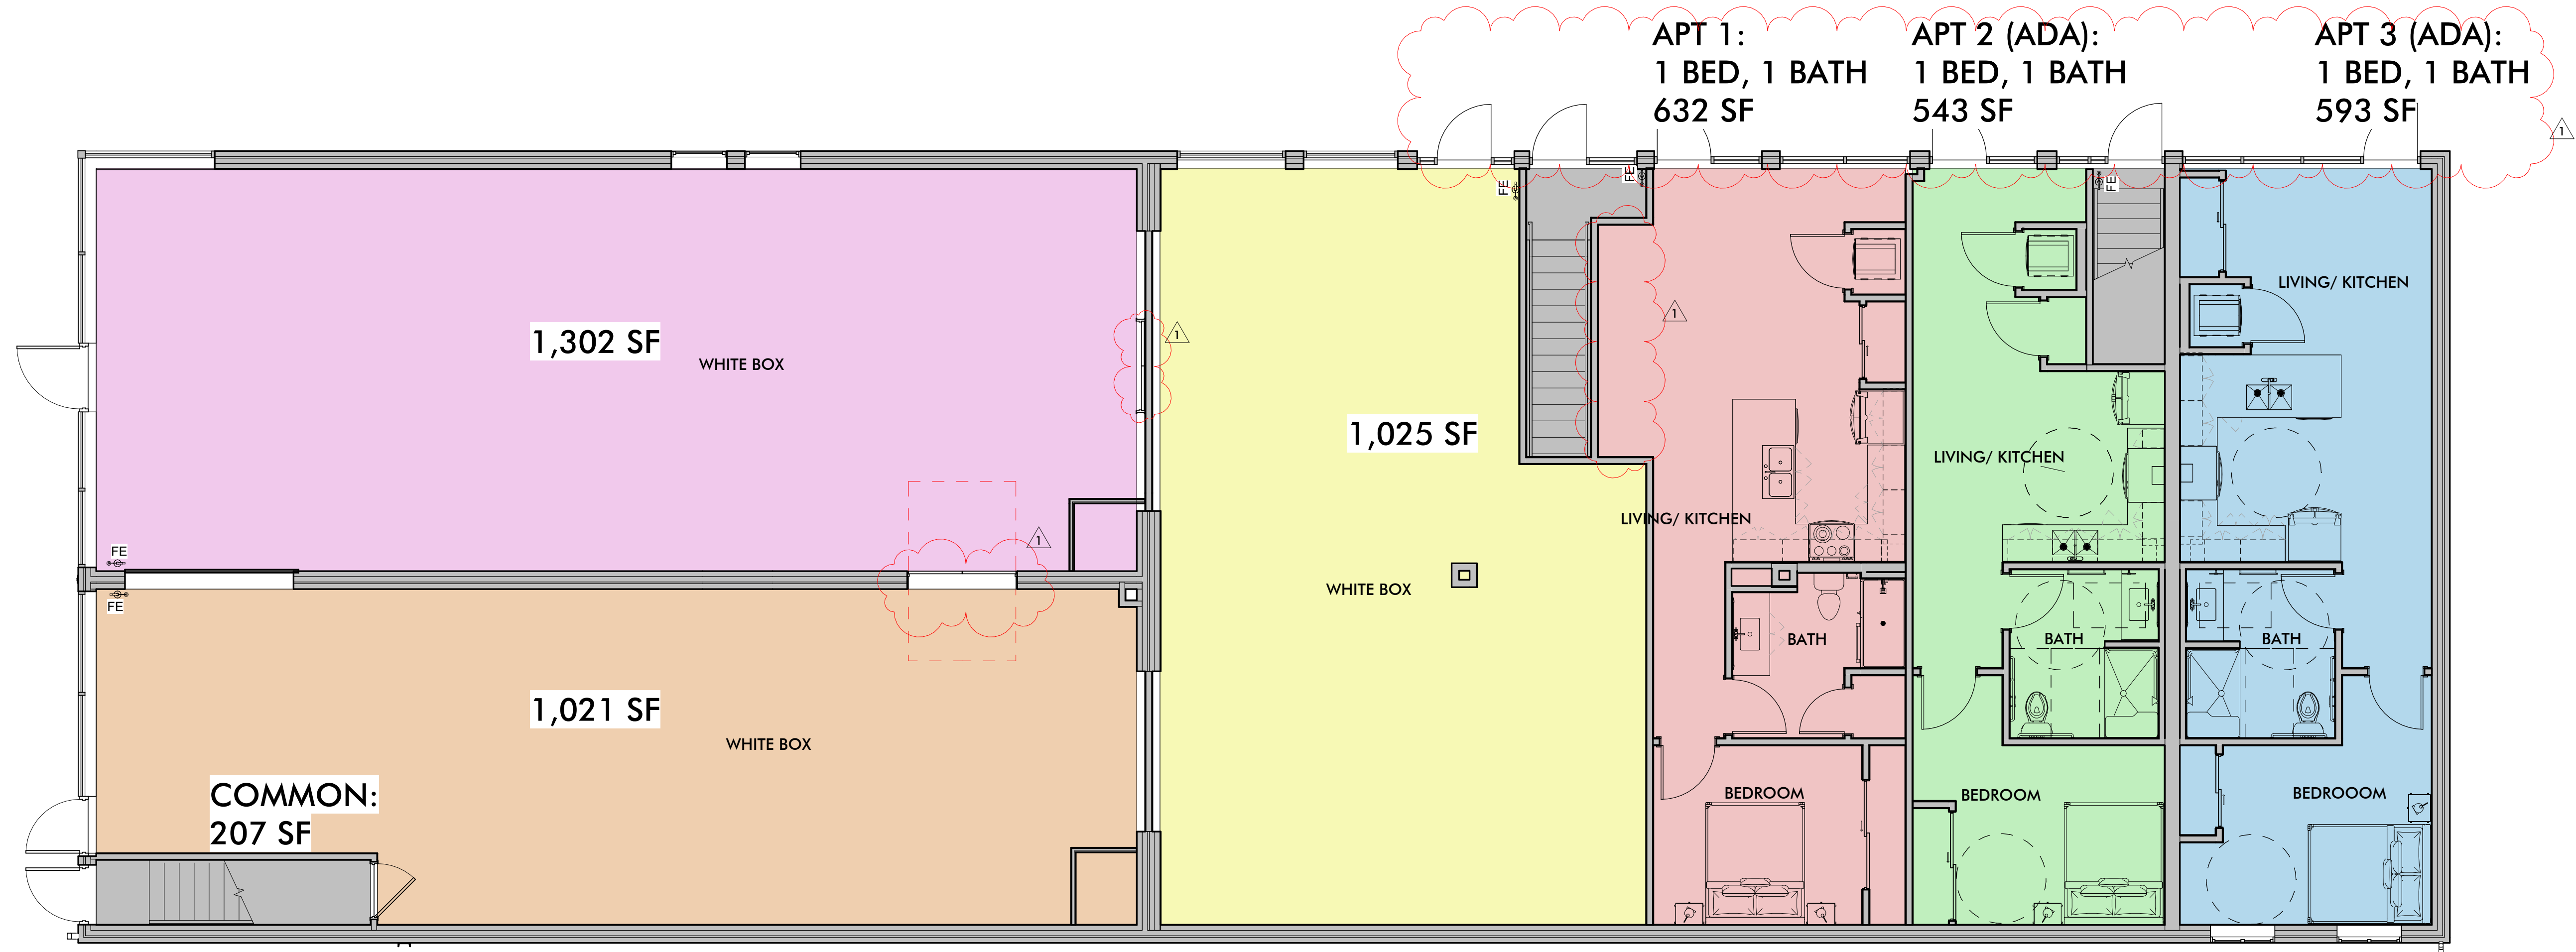

1 FIRST FLOOR PROPOSED PLAN
T006 3/16" = 1'-0"

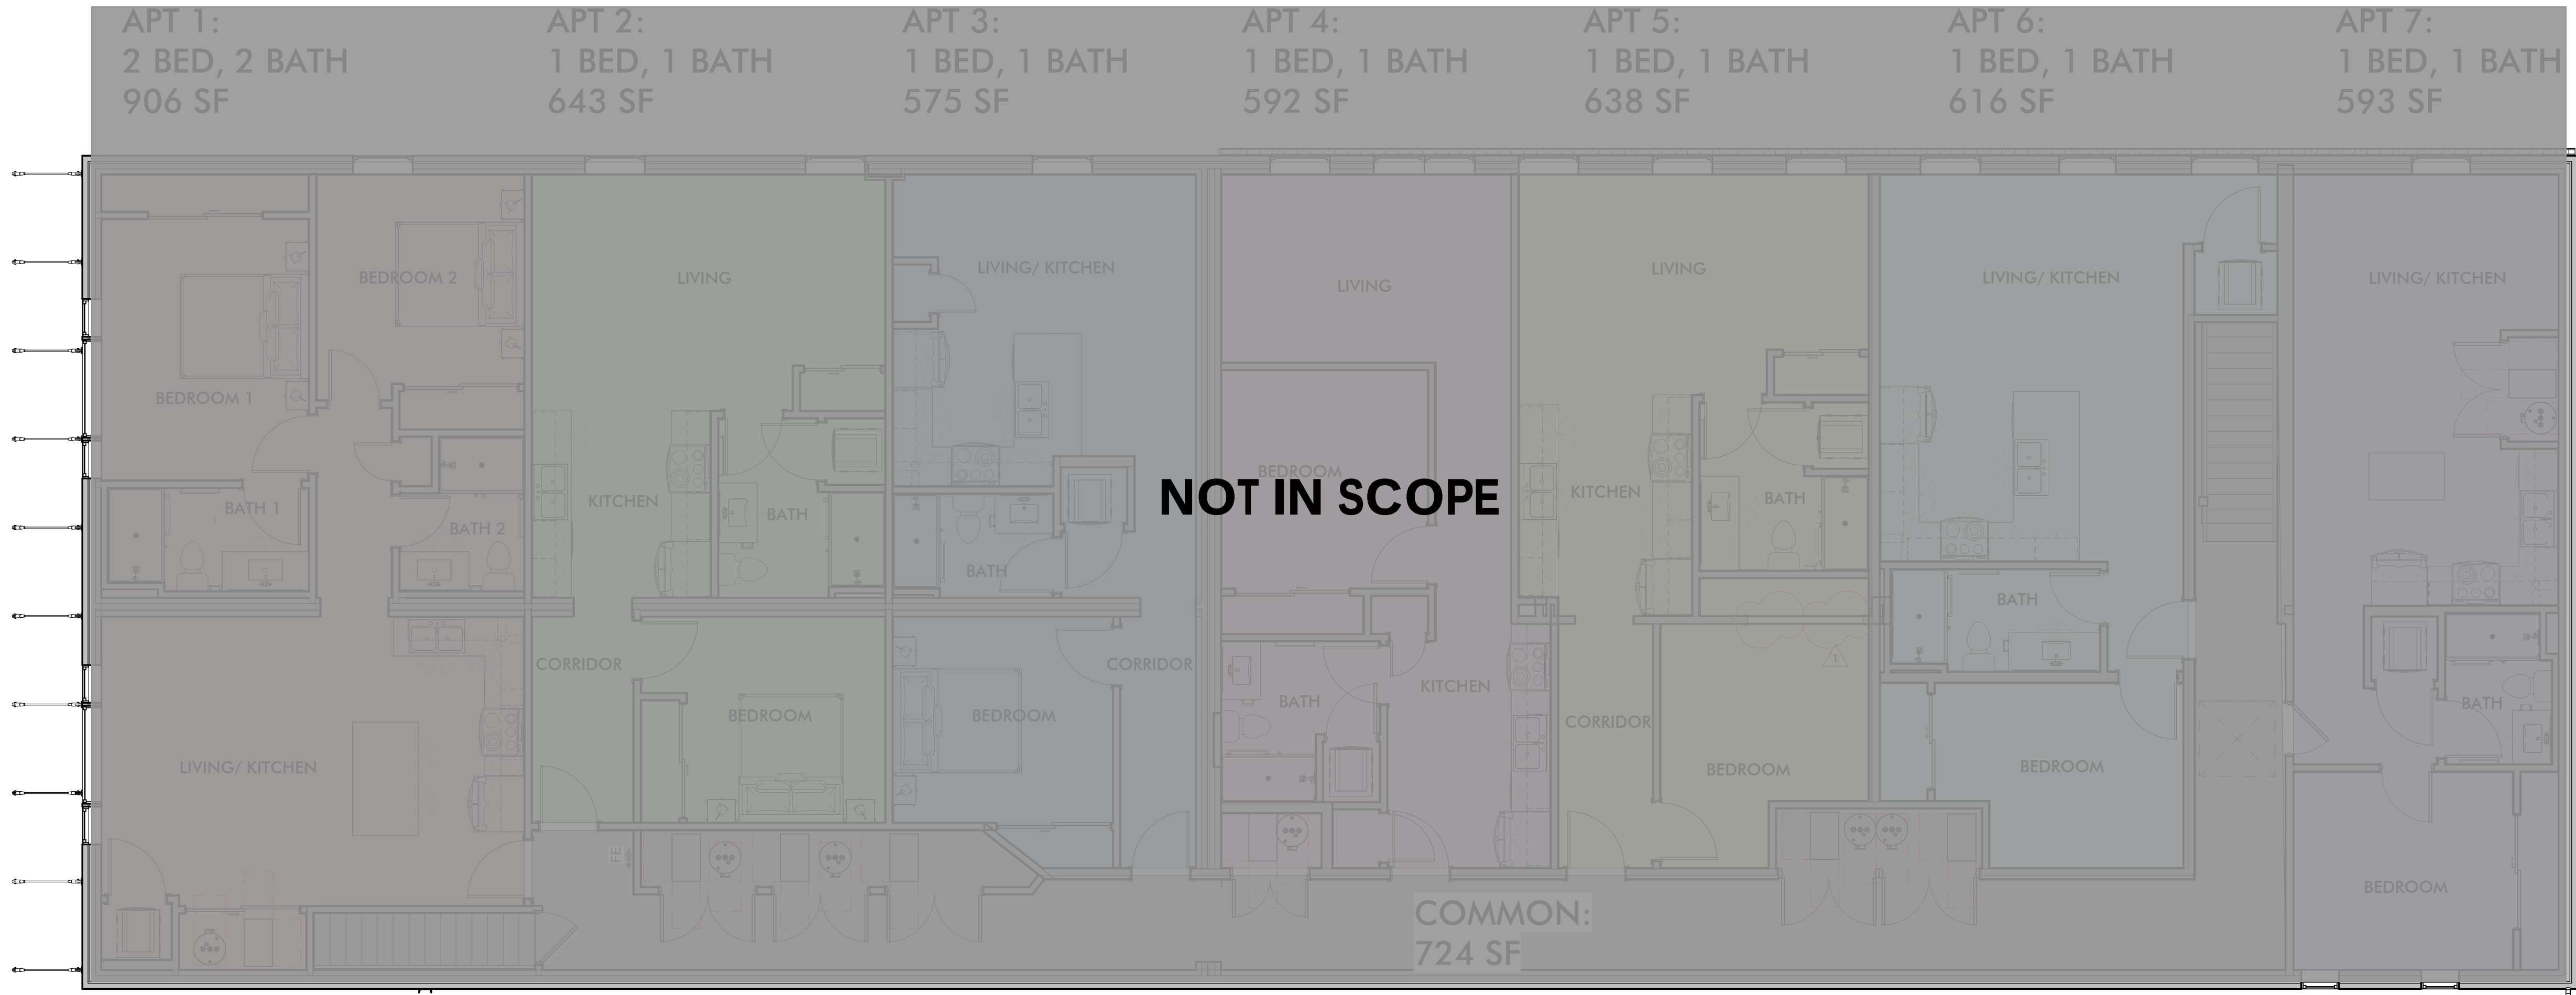

2 SECOND FLOOR PROPOSED PLAN
T006 3/16" = 1'-0"