

GENERAL NOTES

1. REFER TO ROOM FINISH SCHEDULE FOR BASE DESIGNATIONS
2. ACTUAL GROMMET LOCATIONS TO BE DETERMINED BY OWNER, SEE ROOM FINISH SCHEDULE FOR GROMMET COLORS. PROVIDE GROMMETS AT ALL KNEE SPACE LOCATIONS
3. PROVIDE FILLER PIECES AT CASEWORK AS REQUIRED
4. LAMINATE ALL VISIBLE SURFACES OF CASEWORK TYP.
5. DRAWERS LABELED "FILES" ARE TO HAVE STEEL RAILS FOR HANGING FILES, (2) PER DRAWER. FILES SHOULD HANG PERPENDICULAR TO DRAWER FACE IF LESS THAN 15" WIDE AND PARALLEL TO DRAWER IF GREATER THAN 15" WIDE
6. ALL UPPER CABINETS TO BE 15" DEEP UNLESS NOTED OTHERWISE
7. PROVIDE INSULATED PIPE WRAP ON ALL EXPOSED PIPING.
8. SEE SHEET T002 FOR ACCESSORY MOUNTING HEIGHTS UNLESS SHOWN OTHERWISE
9. REFER TO ENLARGED PLANS FOR ADDITIONAL DIMENSIONS
10. WHERE A SPECIFIED BRACKET IS NOT INDICATED PROVIDE METAL BRACKETS AS REQUIRED TO SUPPORT COUNTERS AND SHELVES. BRACKETS SHOULD BE LOCATED AT ANY UNSUPPORTED LENGTH GREATER THAN 36". PAINT BRACKETS TO MATCH ADJACENT WALL
11. REFER TO ACCESSORIES SCHEDULE FOR TOILET ROOM ACCESSORIES AND THEIR DESIGNATIONS
12. PROVIDE BLOCKING IN WALLS WHERE NECESSARY. THESE LOCATIONS CONSIST OF, BUT ARE NOT LIMITED TO THE FOLLOWING: TOILET ACCESSORIES, TACKBOARDS, HANDRAILS, WALL MOUNTED EQUIPMENT AND OWNER DESIGNATED EQUIPMENT LOCATIONS.
13. ALL EXPOSED EXTERIOR SURFACES OF CASEWORK TO BE FINISHED TO MATCH THE CASEWORK
14. PAINT GRILLES AND DIFFUSERS TO MATCH ADJACENT WALL
15. COORDINATE ALL CABINETRY SIZES WITH APPLIANCES
16. ALL DIMENSIONS ARE FROM FINISHED FACE TO FINISHED FACE UNLESS INDICATED OTHERWISE
17. ALL APPLIANCES ARE TO BE PROVIDED BY OWNER.

THIS DOCUMENT IS THE EXCLUSIVE PROPERTY OF DRIVEN DESIGN. THE DOCUMENT & THE INFORMATION IT CONTAINS MAY NOT BE REPRODUCED OR USED FOR OTHER THAN THE SPECIFIC PROJECT FOR WHICH IT WAS PREPARED WITHOUT THE EXPLICIT CONSENT OF DRIVEN DESIGN.

PROJECT NAME
101 S MAIN EVART
PROJECT ADDRESS
101 S. MAIN ST. EVART, MI
CLIENT

ISSUE
CONSTRUCTION DOCUMENTS

REVISION


DRAWN BY CMN
DATE 12/2/2025 11:55:17 AM
SCALE 1/4" = 1'-0"
STAMP

ACCESSORIES SCHEDULE				
TYPE MARK	DESCRIPTION	MANUFACTURER	MODEL	COMMENTS
GB-1	18" VERTICAL GRAB BAR	BRADLEY CORP.	812-001-18	
GB-2	36" GRAB BAR	BRADLEY CORP.	812-001-36	
GB-3	42" GRAB BAR	BRADLEY CORP.	812-001-42	
MI-1	MIRROR	PRECISION FRAMEWORKS	816BLK	GLOSSY BLACK
TH-1	TOWEL HOOK	KOHLER	K-14441-BL	MATTE BLACK
TB-1	TOWEL BAR	KOHLER	K-14436-BL	MATTE BLACK
TPH-1	TOILET PAPER HOLDER	KOHLER	K-14377-BL	MATTE BLACK
SD-1	SHOWER DOOR	KOHLER	K-706015-L-BL	MATTE BLACK


PROJECT NUMBER
2025.072

INTERIOR ELEVATIONS


A302

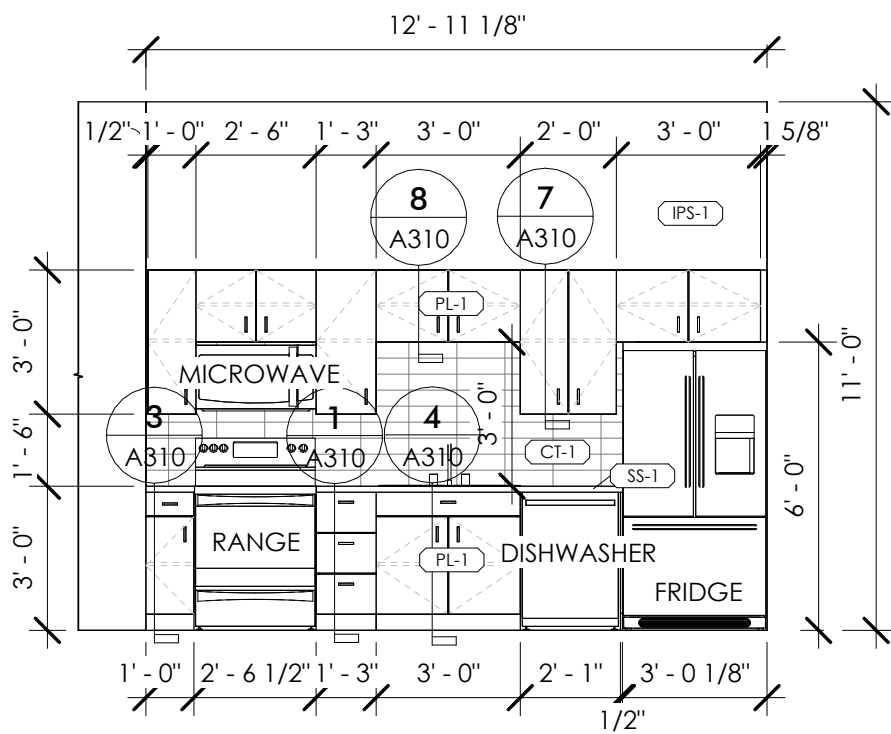


1 203A KITCHEN - E
A302 1/4" = 1'-0"

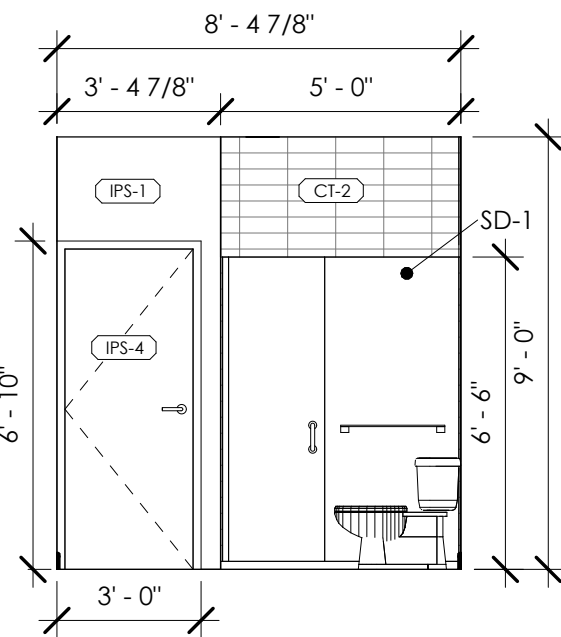


2 203D BATH - S
A302 1/4" = 1'-0"

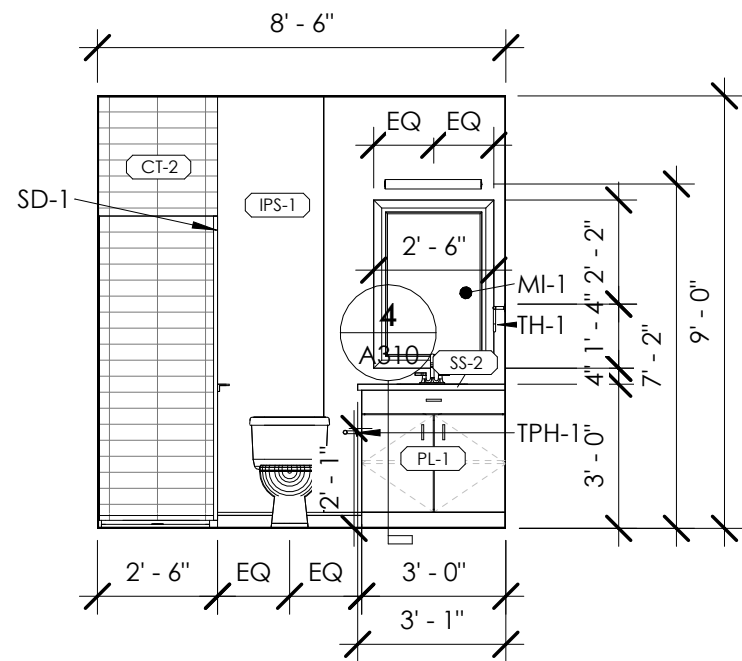


3 203D BATH - W
A302 1/4" = 1'-0"

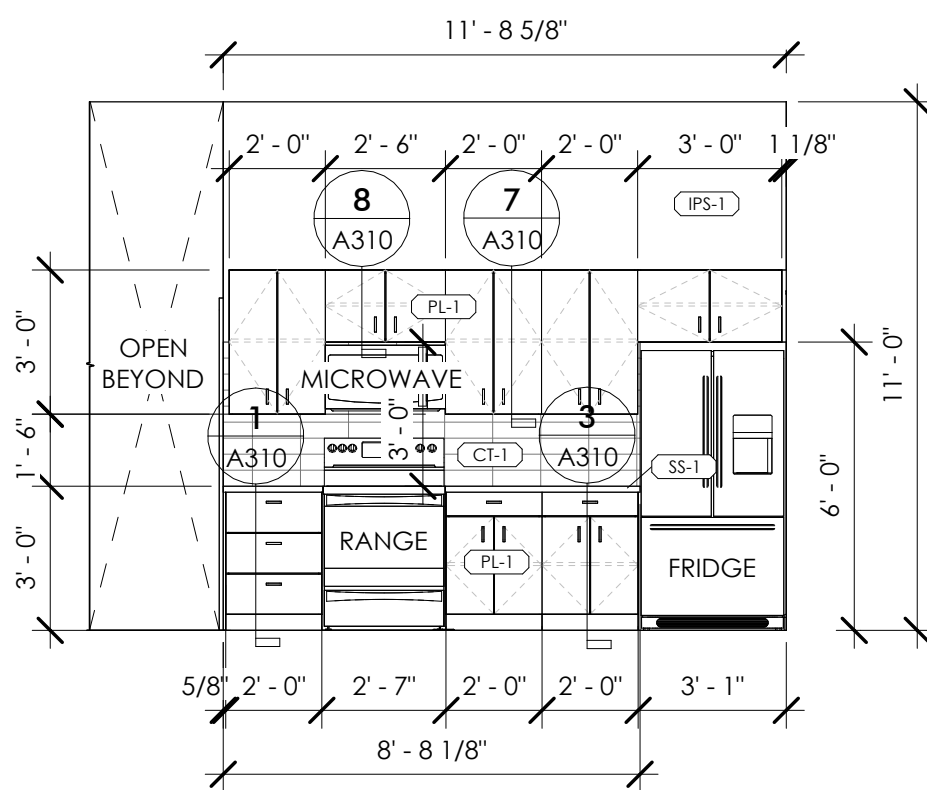


4 204D KITCHEN - E
A302 1/4" = 1'-0"

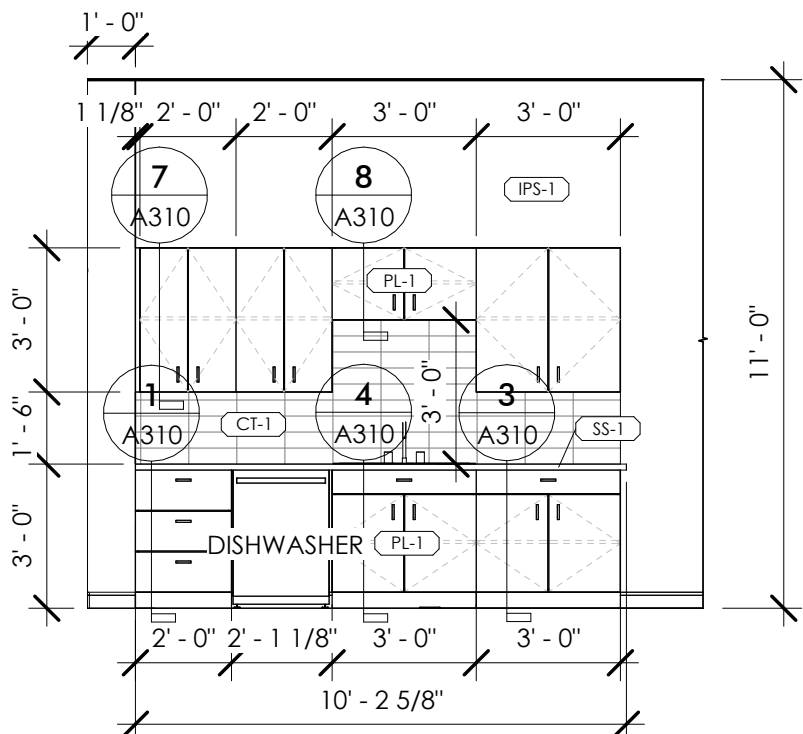


5 204D KITCHEN - W
A302 1/4" = 1'-0"

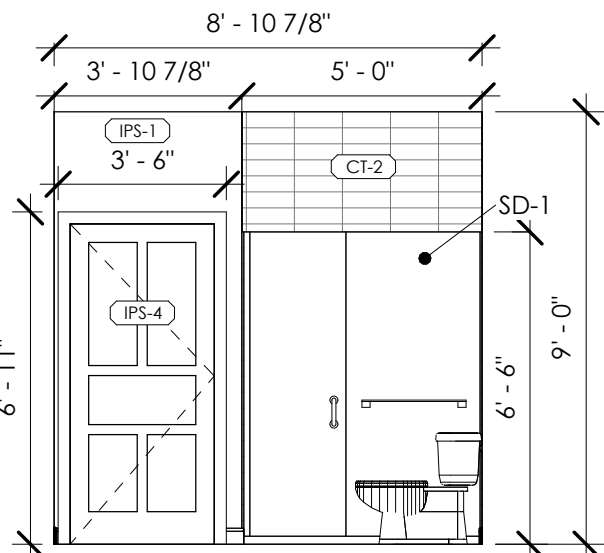


6 204G BATH - E
A302 1/4" = 1'-0"

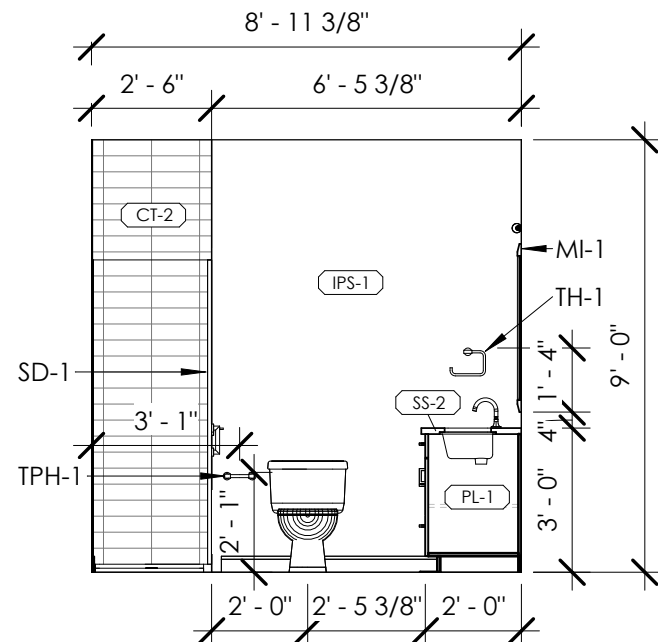


7 204G BATH - S
A302 1/4" = 1'-0"

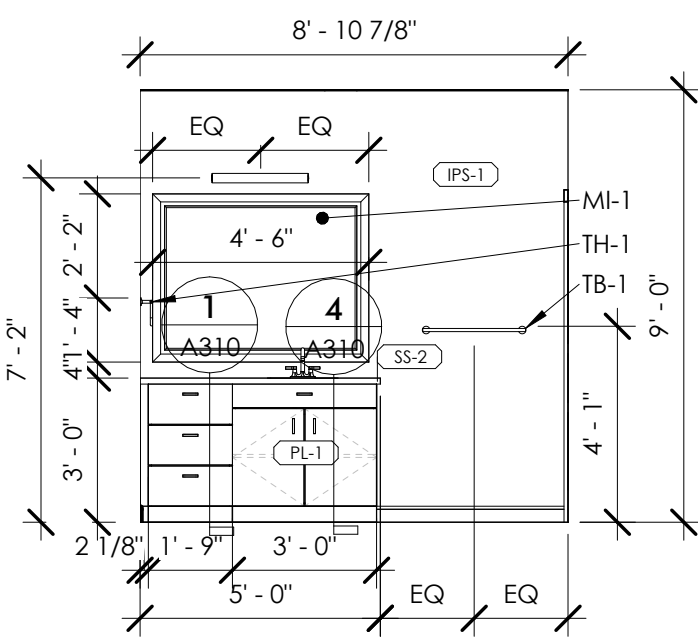


8 204G BATH - W
A302 1/4" = 1'-0"

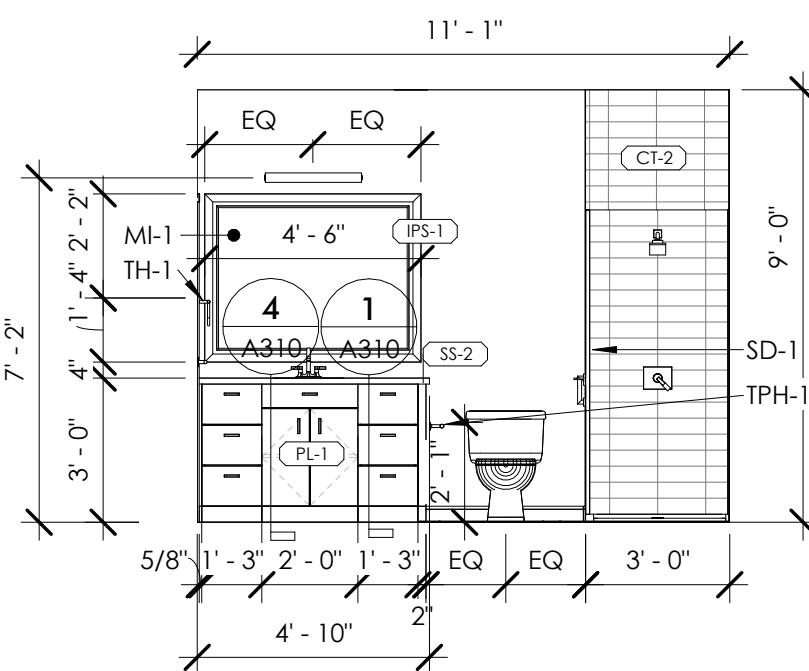


9 205D BATH - S
A302 1/4" = 1'-0"

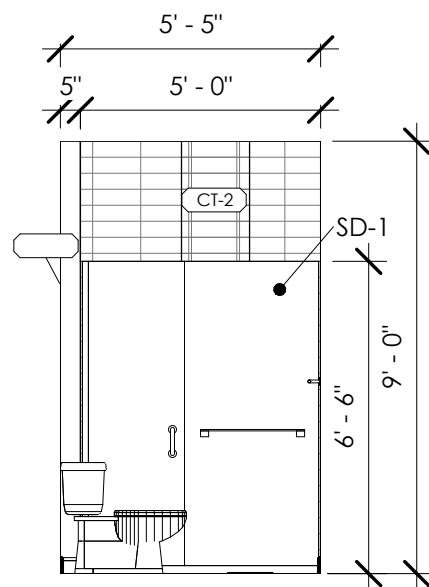


10 205D BATH - W
A302 1/4" = 1'-0"

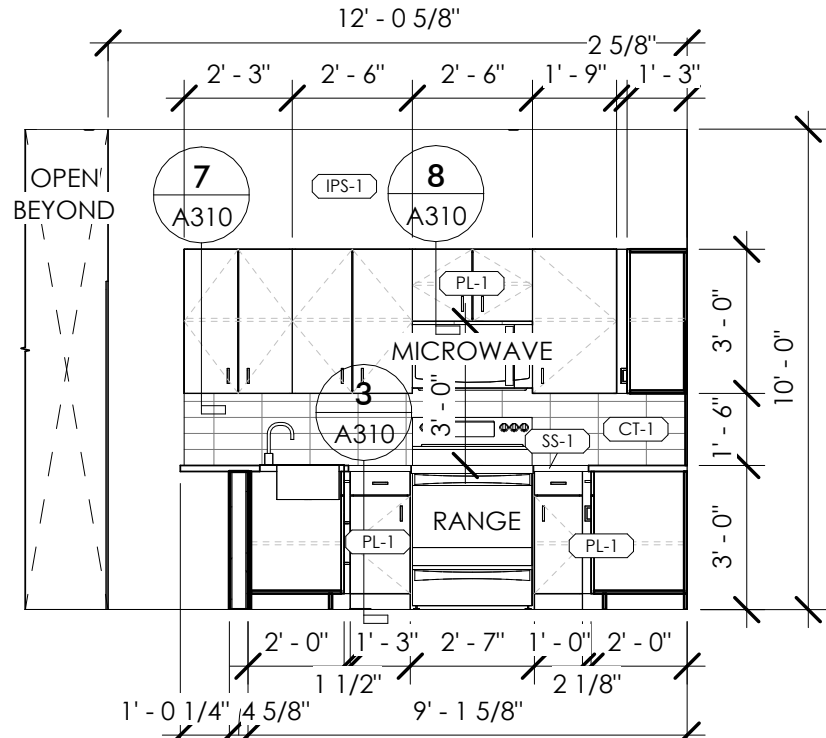


11 205A KITCHEN - S
A302 1/4" = 1'-0"

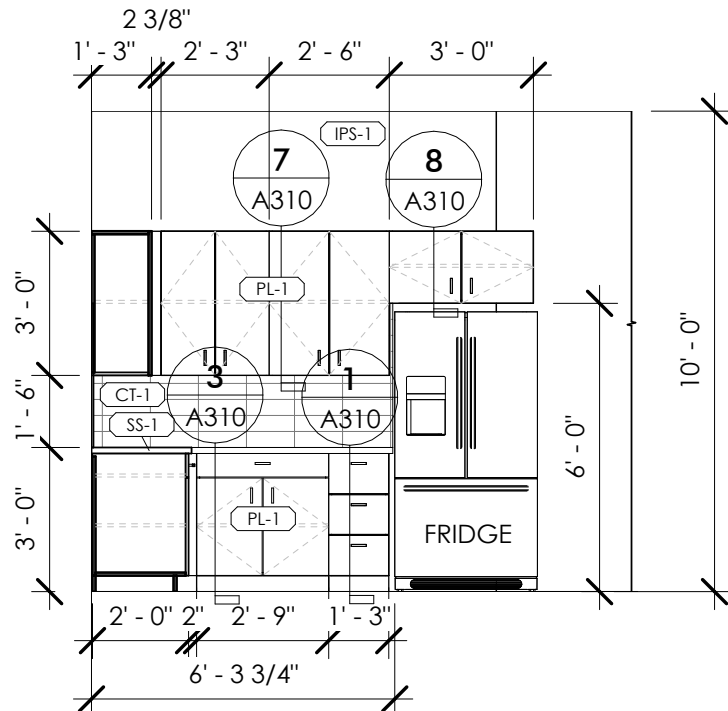


12 205A KITCHEN - W
A302 1/4" = 1'-0"

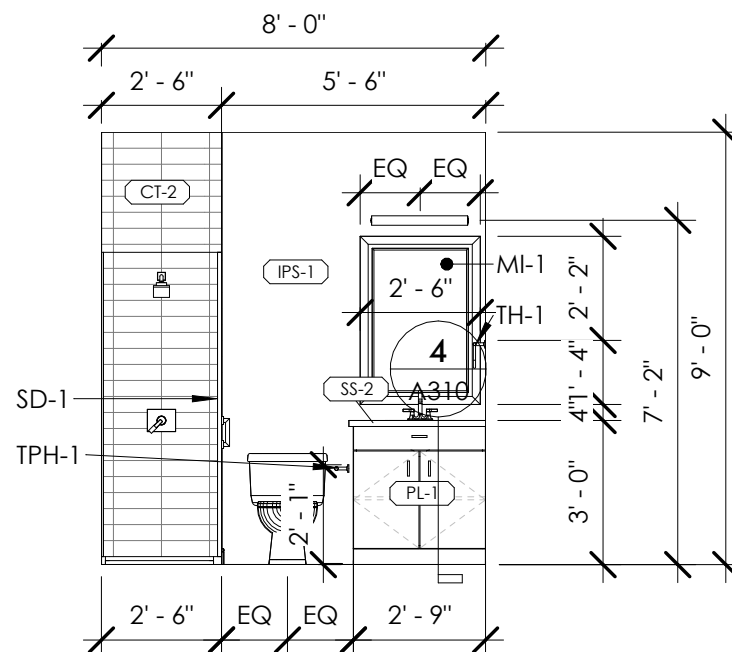


13 206D BATH - E
A302 1/4" = 1'-0"

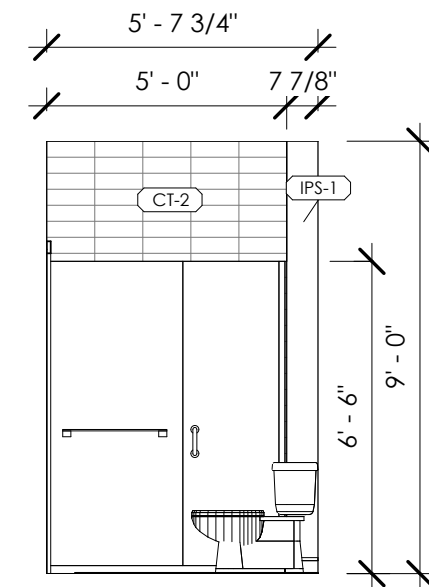


14 206D BATH - N
A302 1/4" = 1'-0"

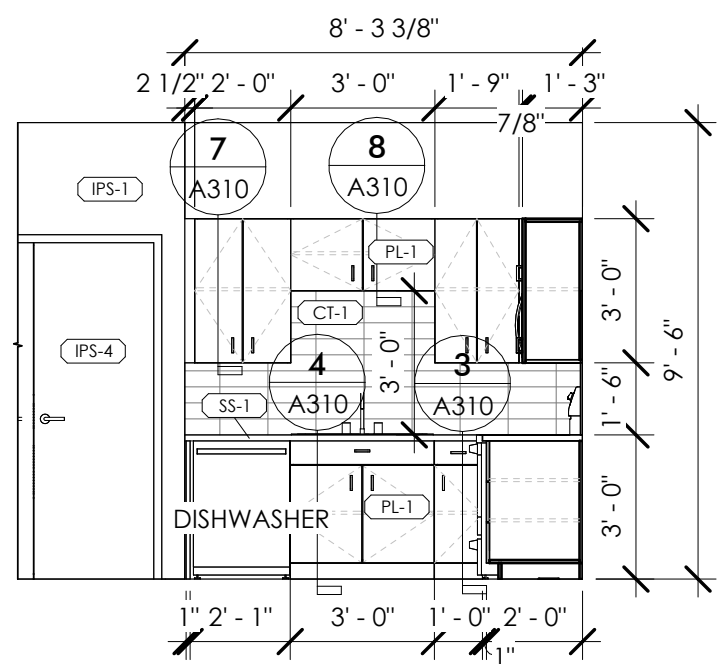


15 206A KITCHEN - E
A302 1/4" = 1'-0"

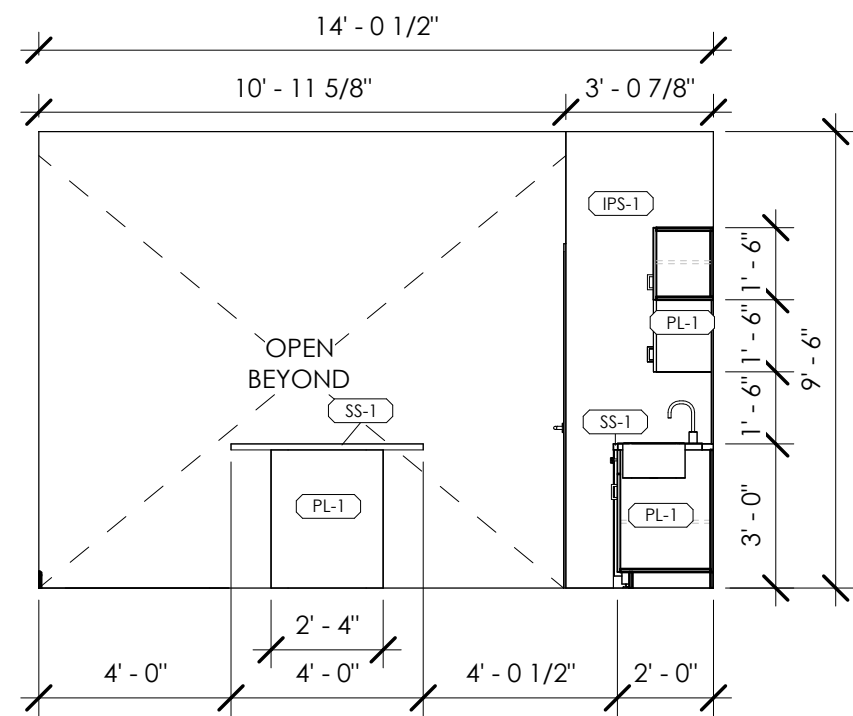

16 206A KITCHEN - N
A302 1/4" = 1'-0"

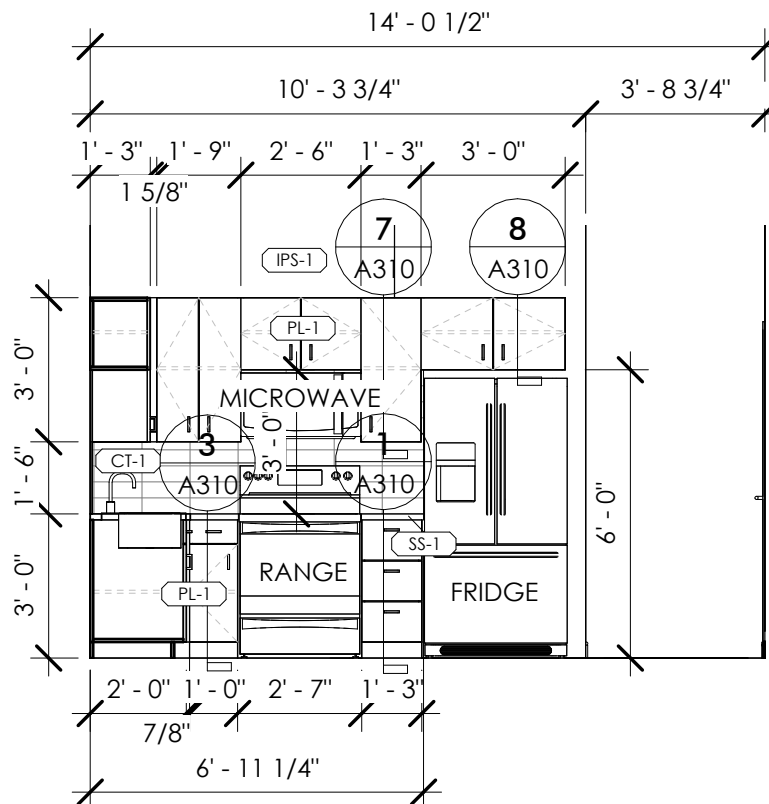

17 206A KITCHEN - S
A302 1/4" = 1'-0"

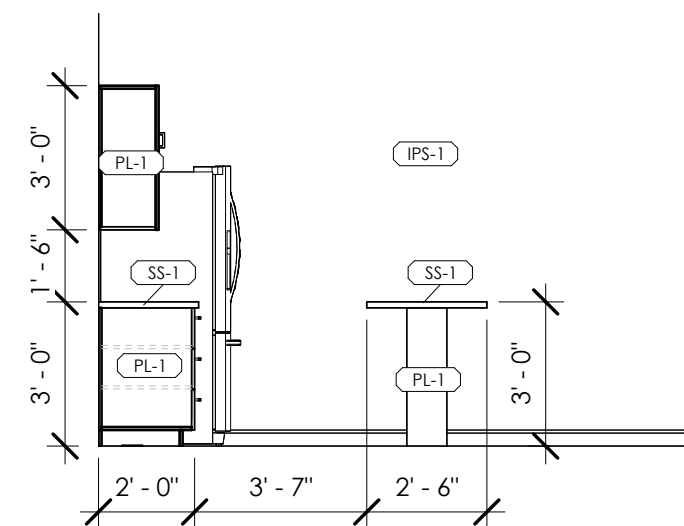

18 206A KITCHEN - W
A302 1/4" = 1'-0"